


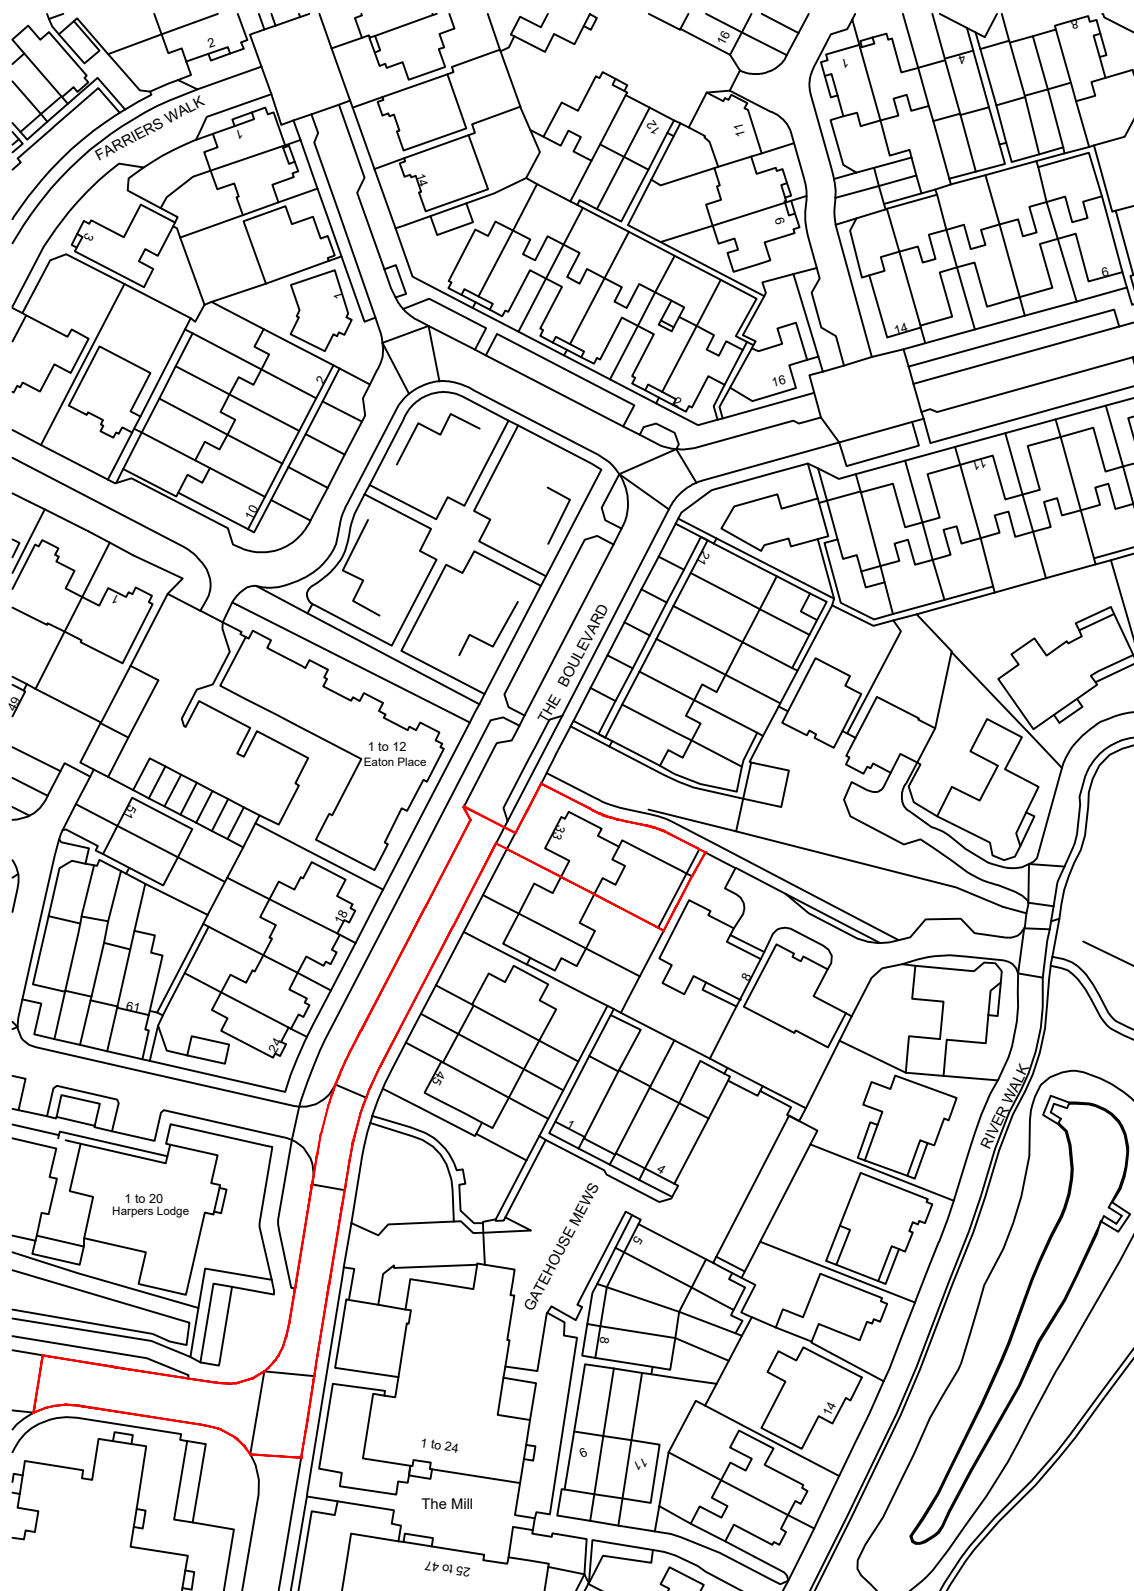

Ordnance Survey, (c) Crown Copyright 2026. All rights reserved. Licence number 100022432

PROJECT ADDRESS	DRAWING TITLE	REV.	DRAWN	DATE	SCALE
33 The Boulevard Horsham West Sussex RH12 1EP	Location Plan	A	CA	January 2026	1:1250 @ A4
		0m	20m	40m	60m 80m
DRG No. 26_001_P07_A					
		