


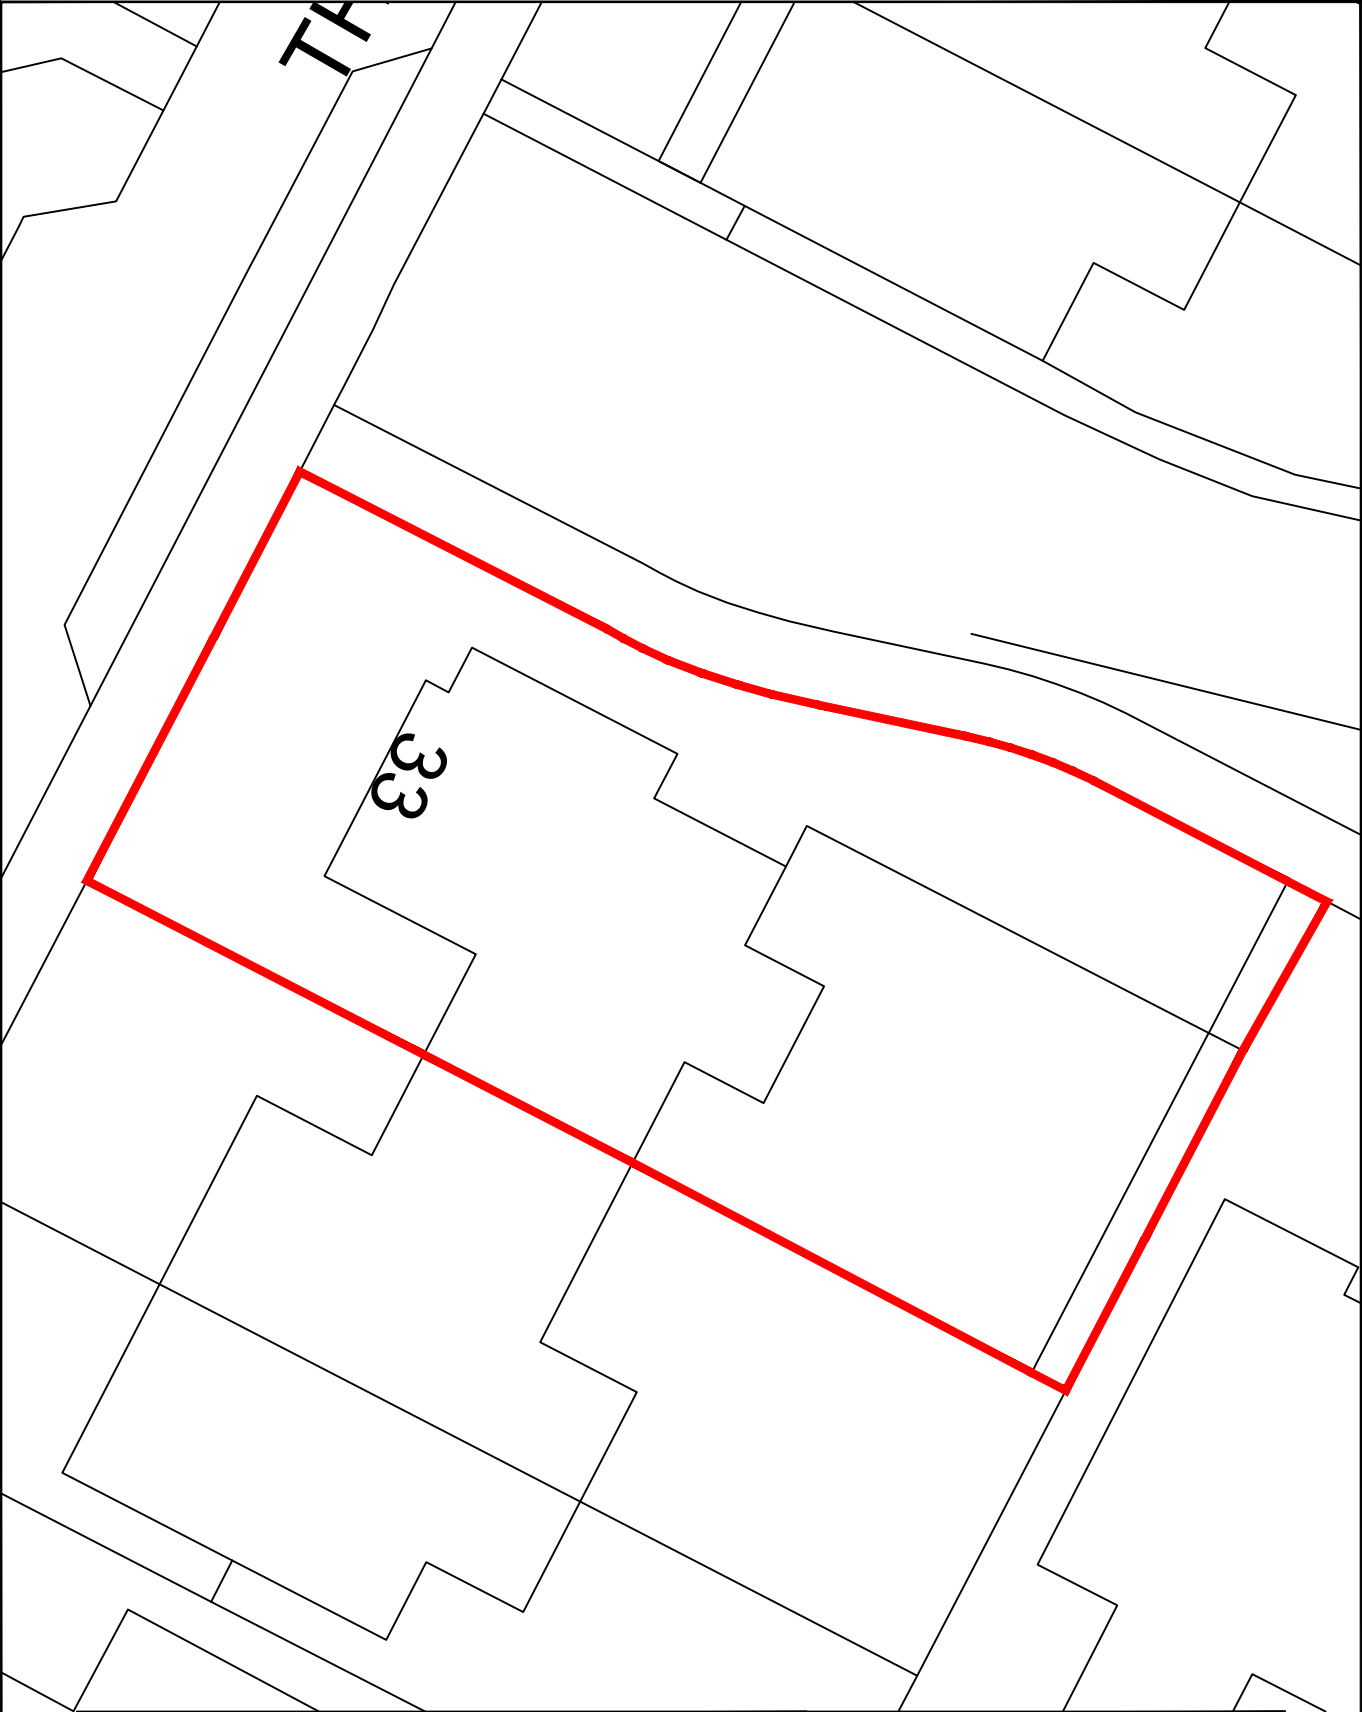

PROJECT ADDRESS

33 The Boulevard
Horsham
West Sussex
RH12 1EP

DRAWING TITLE

Block Plan

REV.

A

DRAWN


CA

DATE

January 2026

SCALE

1:200 @ A4

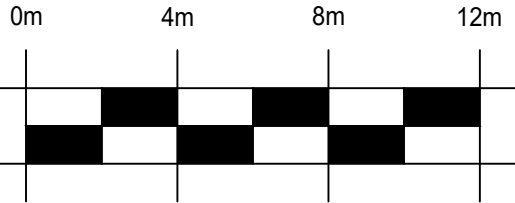

DRG No.

26_001_P08_A

