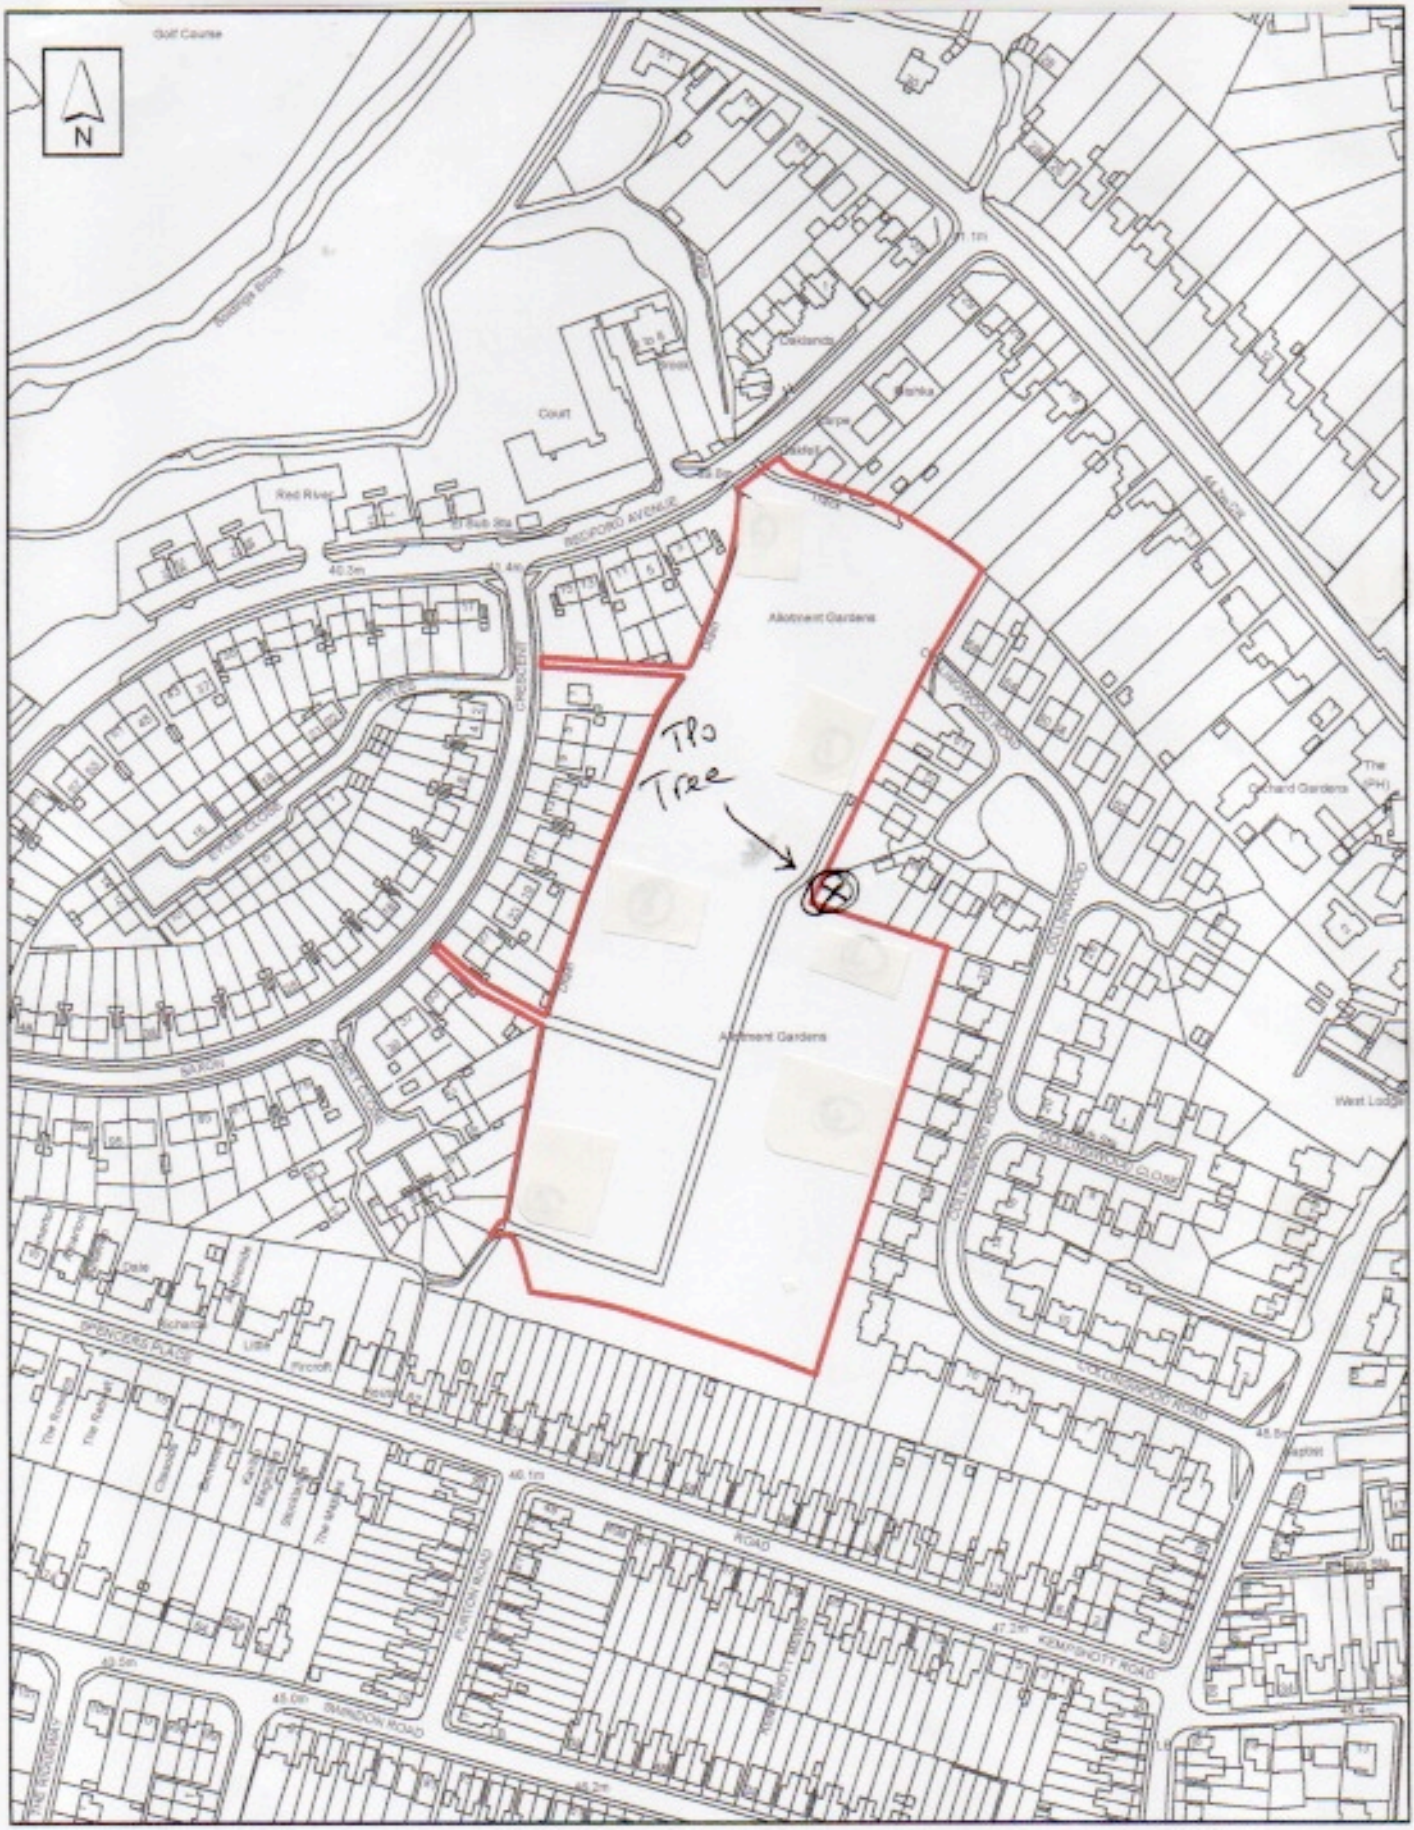


Horsham District Council

Park North, North Street, Horsham,
West Sussex. RH12 1RL
Rod Brown : Head of Planning & Environmental Services

Reproduced from the Ordnance Survey map with the permission of the Controller of Her Majesty's Stationery Office. Crown Copyright 2011. Unauthorised reproduction infringes Crown Copyright and may lead to prosecution or civil proceedings. LA No.100018563

Shelley Allotments Society,
Redford Avenue, Horsham

Reference No : Asset No. 19	
Date : 20/06/11	Scale : 1:2500
Drawing No :	Revisions :