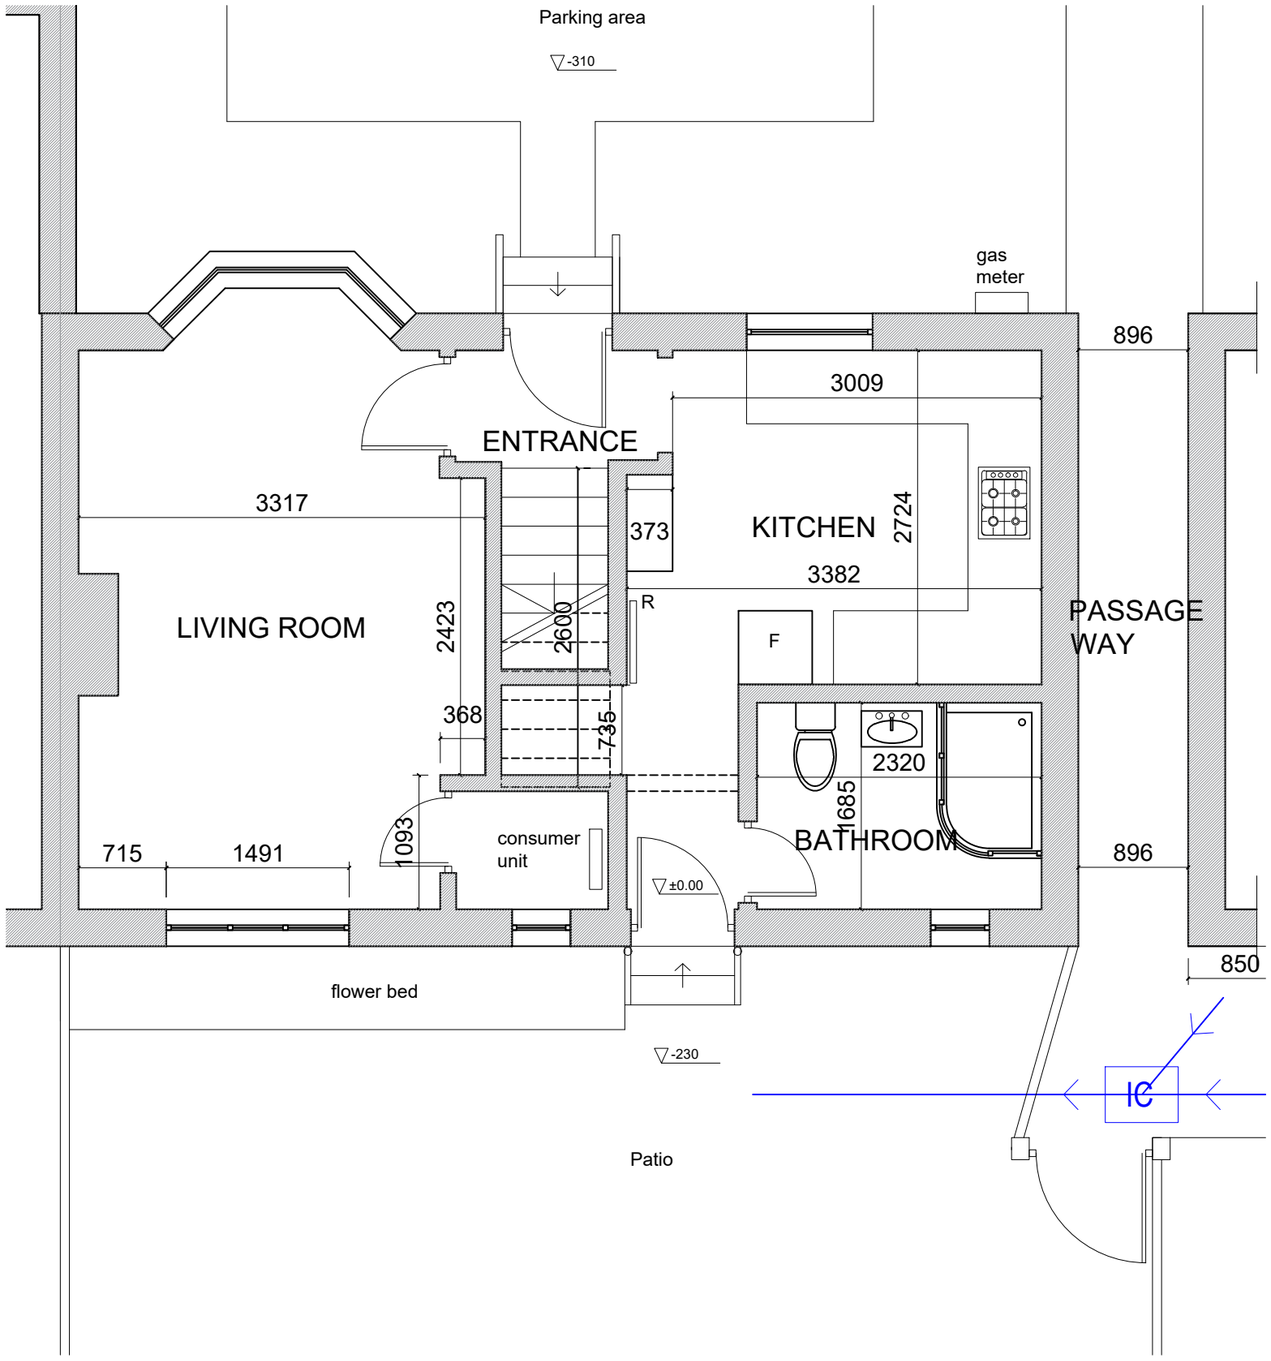

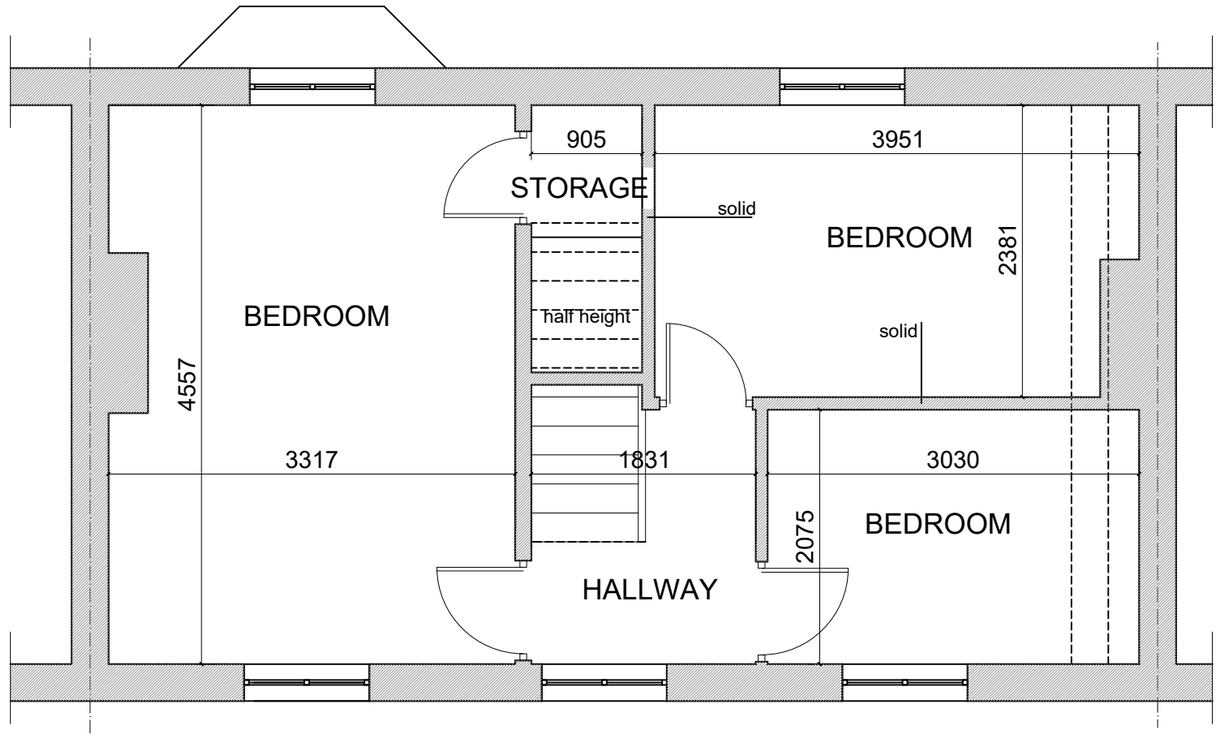

EXISTING GROUND FLOOR PLAN
SCALE 1:50

EXISTING FIRST FLOOR PLAN
SCALE 1:50

0m 1m 2m 3m 4m 5m

1:50

NOTES:

1. All dimensions are in mm and must be checked on site.
2. Drawings are to be read in conjunction with accompanying documents.
3. Any errors or inaccuracies should be brought to the attention of Amber Living.

Contact Information
Unit 3, Tungsten Building, George Street, Portslade, Brighton, BN41 1RA
Tel: 01273 410836
Email: ruxandra@amberliving.co.uk

Client Name: Mrs E Ennis

Address: 64 Trafalgar Road, Horsham, RH12 2QJ

Drawing Title: EXISTING FLOOR PLANS

Drawing Reference: RT/01/TrafalgarRd64

Date: 13/05/24

Scale	Paper	Drawn By	Revision	Direction
1:50	A3	RT		