

Scale Bar (1:50)
0m 5m


Scale Bar (1:100)
0m 5m 10m

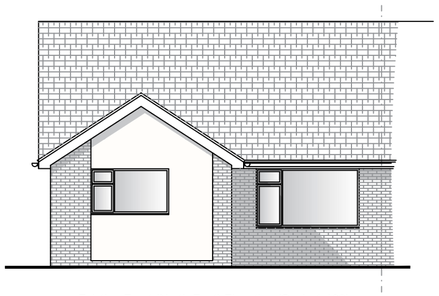


Existing Front (North East) Elevation (Scale 1:100)

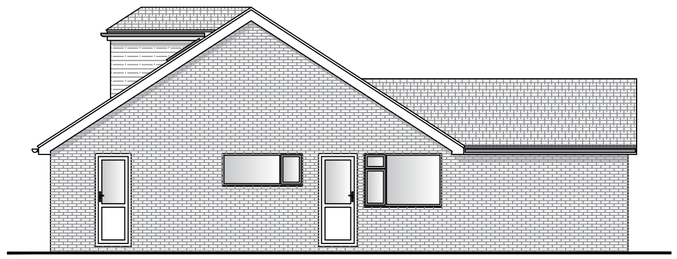


Existing Side (South East) Elevation (Scale 1:100)

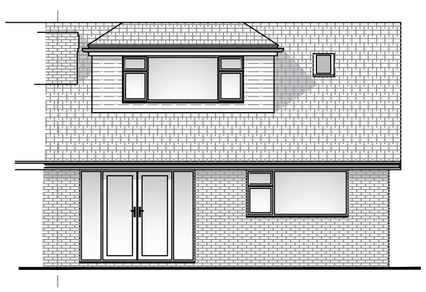


Existing Rear (South West) Elevation (Scale 1:100)

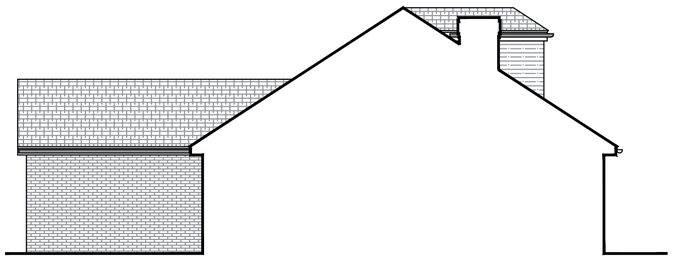


Existing Side (North West) Elevation (Scale 1:100)

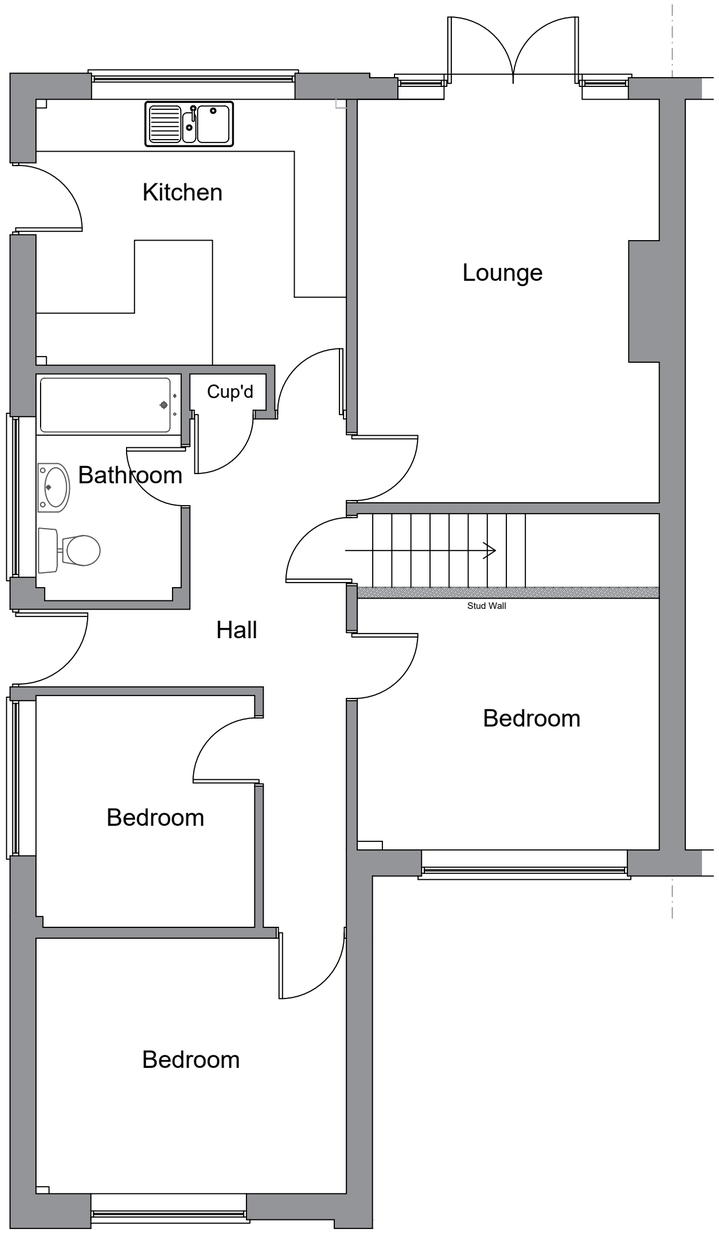

Existing Ground Floor Plan (Scale 1:50)

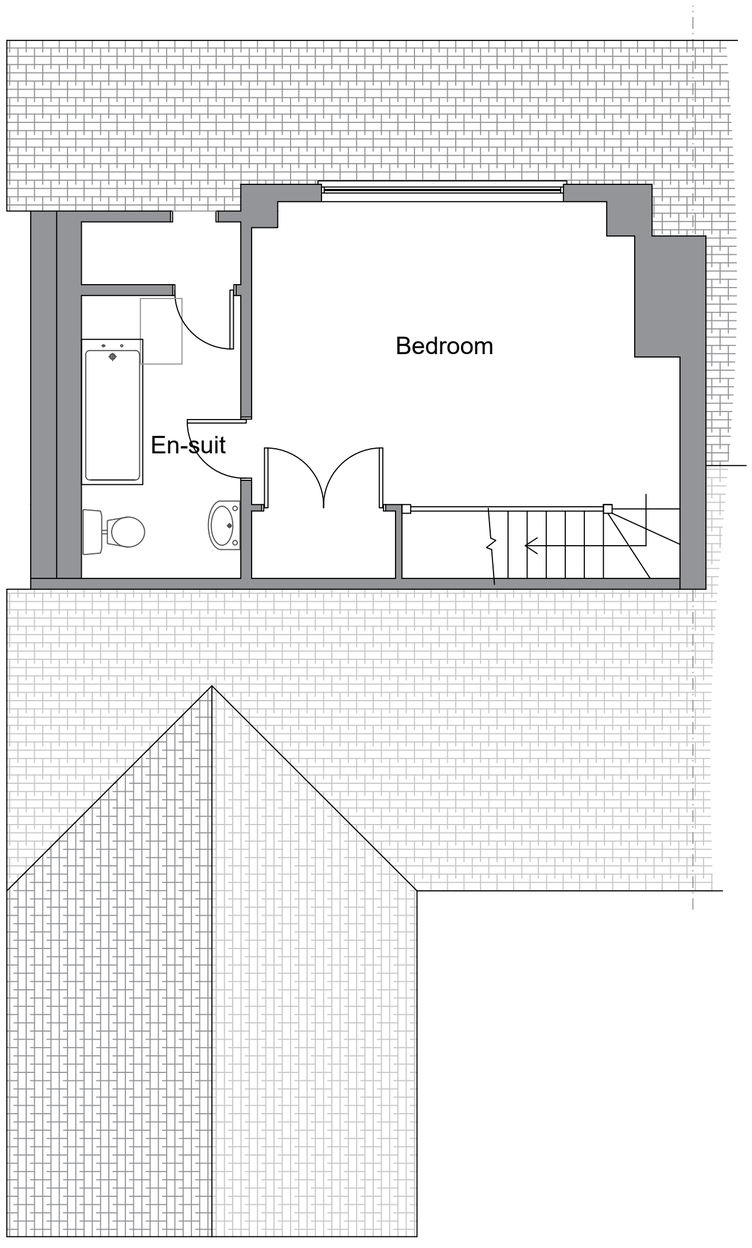

Existing First Floor Layout (Scale 1:50)

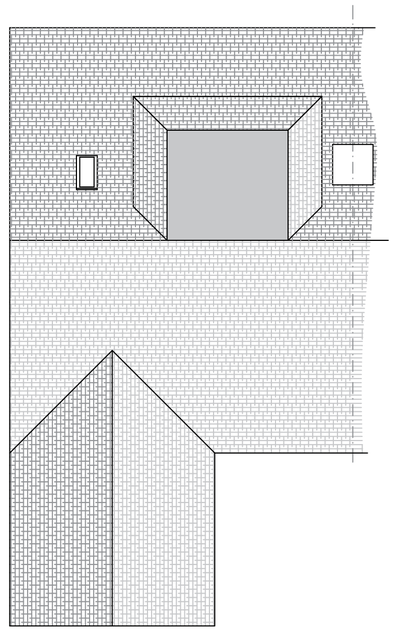

Existing Roof Plan (Scale 1:100)

revisions

DOWNSVIEW
ASSOCIATES
Chartered Surveyors
Little Acorns, Hampers Lane, Storrington,
West Sussex, RH20 3HZ
Tel: 01903 745387 Mob: 7525 844965
Email: mail@downsview-surveyors.co.uk
RICS

address
47 Dawn Crescent
Upper Beeding
West Sussex

project
Proposed extension to dorma

title
Existing Layouts and elevations

scale:	date:	revision:
As noted @ A2	Jan 2024	

drawing number
2023.389.01