
Scale Bar (1:50)


0m 5m

Scale Bar (1:100)


0m 5m 10m

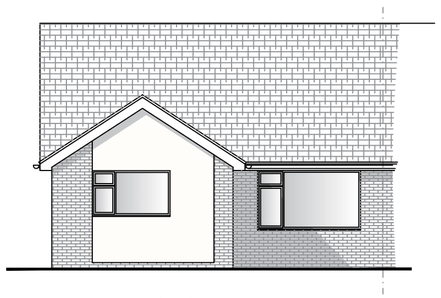


Propsoed Front (North East) Elevation (Scale 1:100)

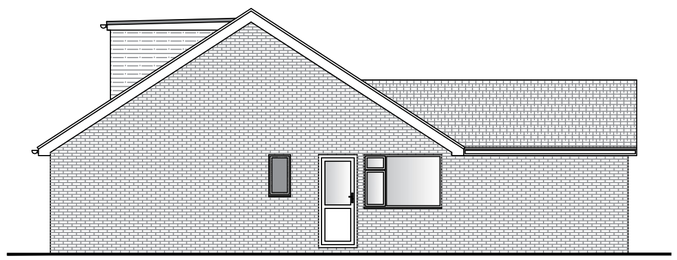


Proposed Side (South East) Elevation (Scale 1:100)

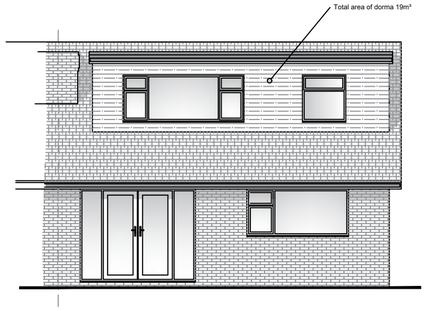


Proposed Rear (South West) Elevation (Scale 1:100)

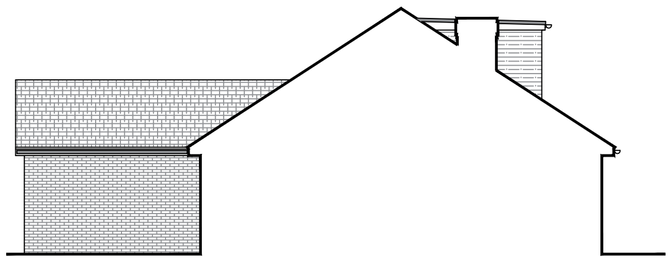


Proposed Side (North West) Elevation (Scale 1:100)

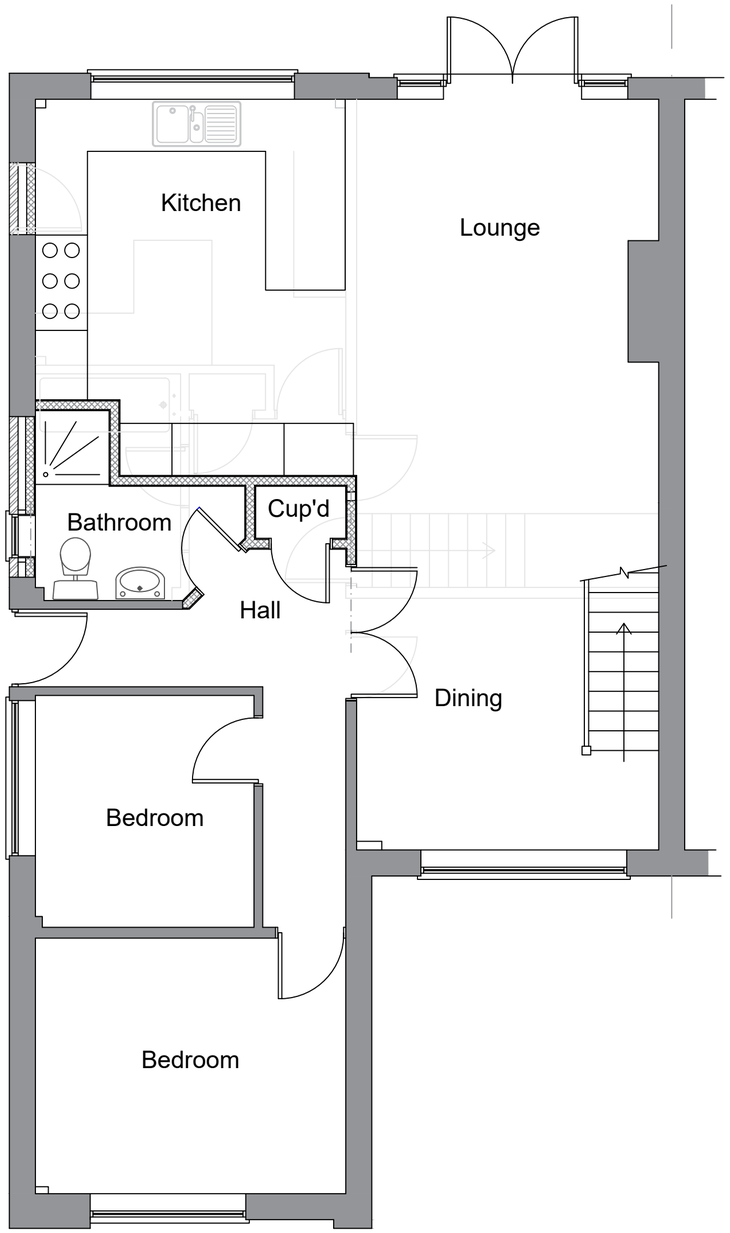

Proposed Ground Floor Plan (Scale 1:50)

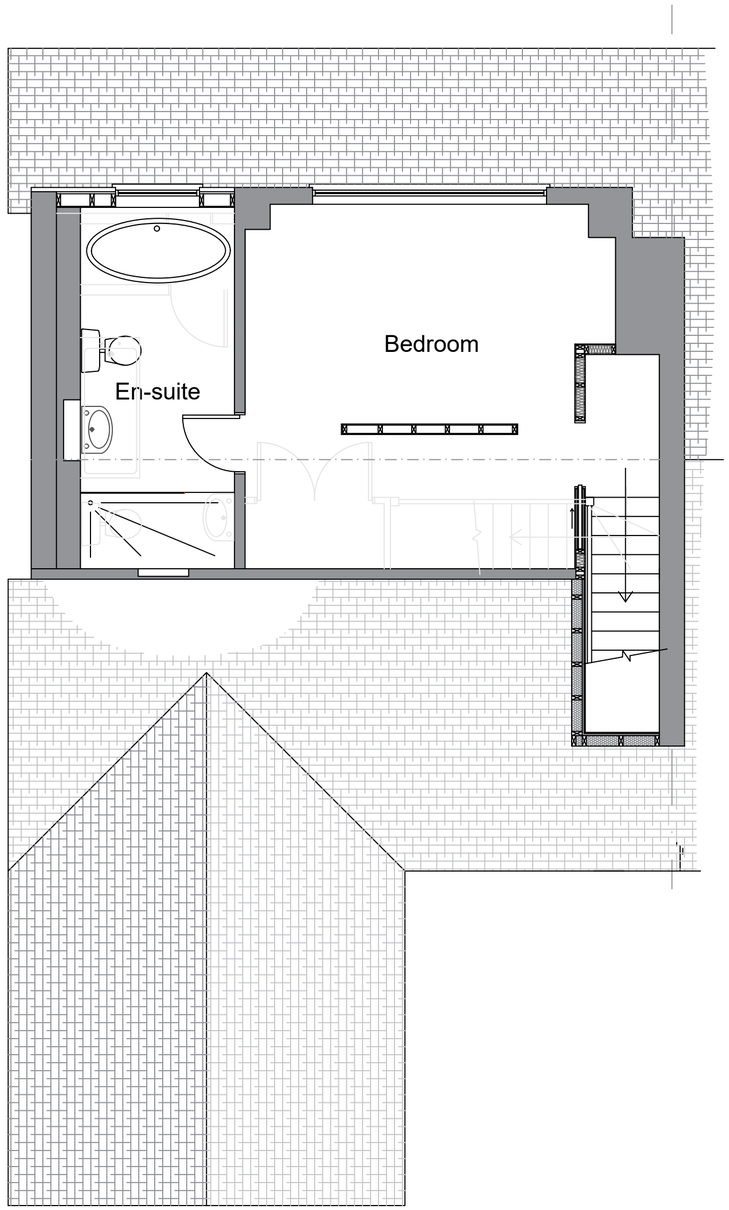

Proposed First Floor Layout (Scale 1:50)

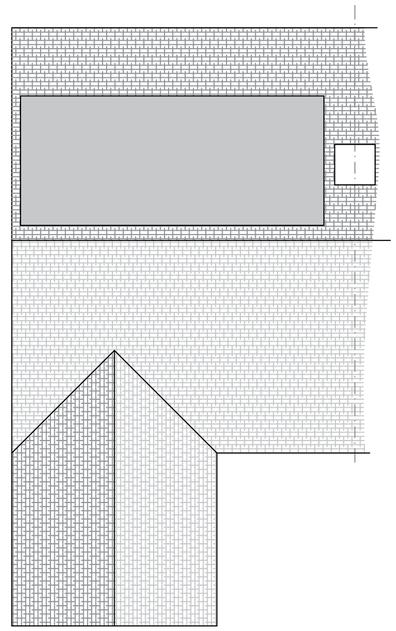

Proposed Roof Plan (Scale 1:100)

Notes:
Materials to match those of the existing dwelling.

revisions

DOWNSVIEW
ASSOCIATES
Chartered Surveyors

Little Acorns, Hampers Lane, Storrington,
West Sussex, RH20 3HZ
Tel: 01903 746367 Mob: 7525 844965
Email: mail@downsview-surveyors.co.uk

RICS

address
47 Dawn Crescent
Upper Beeding
West Sussex

project
Proposed extension to dorma

title
Proposed Layouts and elevations

scale	date	revision:
As noted @ A2	Jan 2024	

drawing number
2023.389.02