


STREET SCENE AA




STREET SCENE BB



STREET SCENE CC

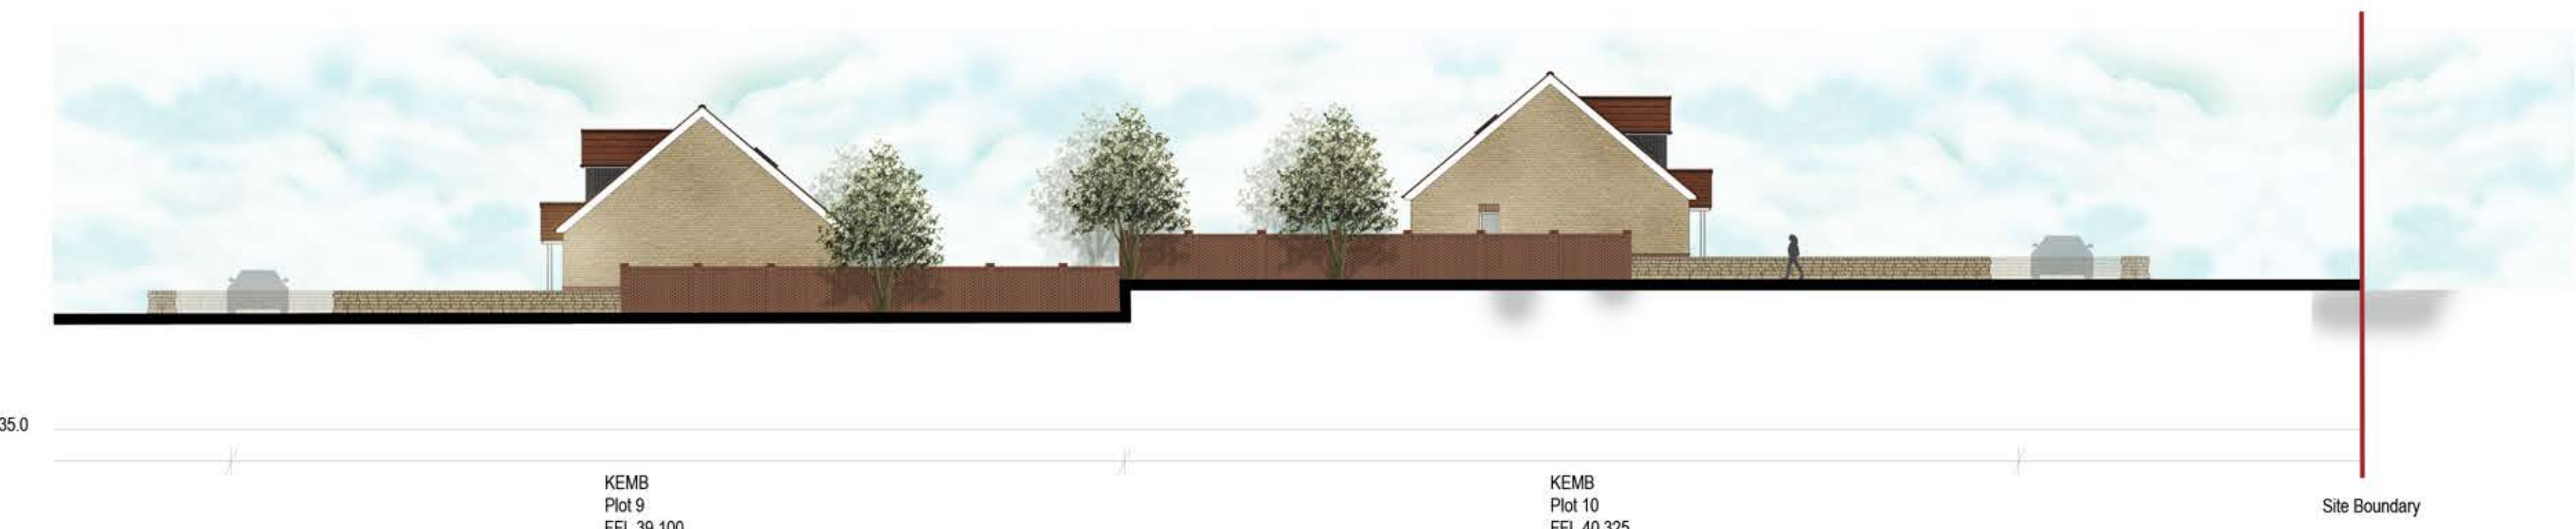

STREET SCENE DD

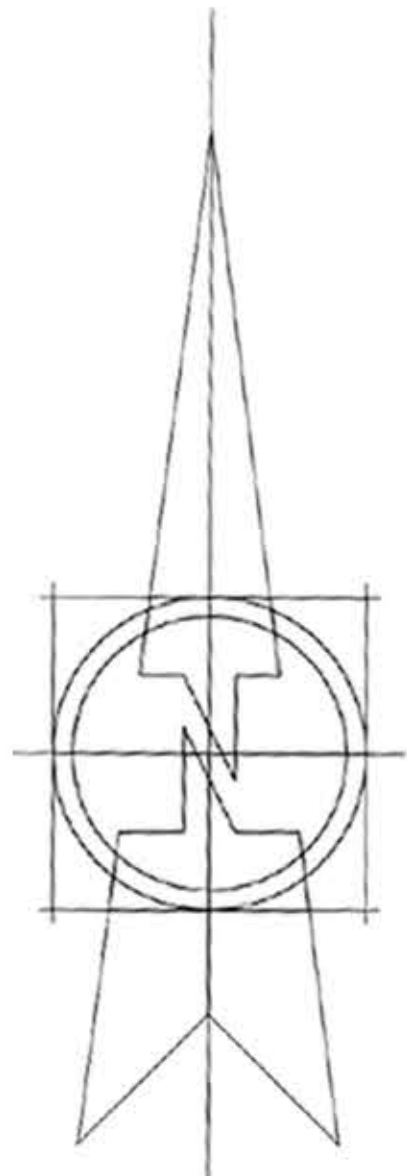[illegible]

Rev:	Description:	Initials:	Date:
 Geoff Perry Associates Limited The Shoberry, 28 Empanage Road, Aldridge, West Midlands, B83 8JH Tel: 01922 744 900 E: enquiries@geoffperryassociates.co.uk			
Client: BDW Southern Counties			
Project: New Place Farm, Pulborough Alternate Scheme			
Title: Street Schemes A-A, B-B, C-C, D-D		Job No. A1234	
Date: 23/06/2026 Drawn by: JB / IS		Scale: 1:200 @ A0 Checked by: -	
Dwg Code. A1234_21_Street Schemes A-A, B-B, C-C, D-D			

Street Scenes A-A, B-B, C-C, D-D

New Place Farm, Pulborough - Alternate Scheme