



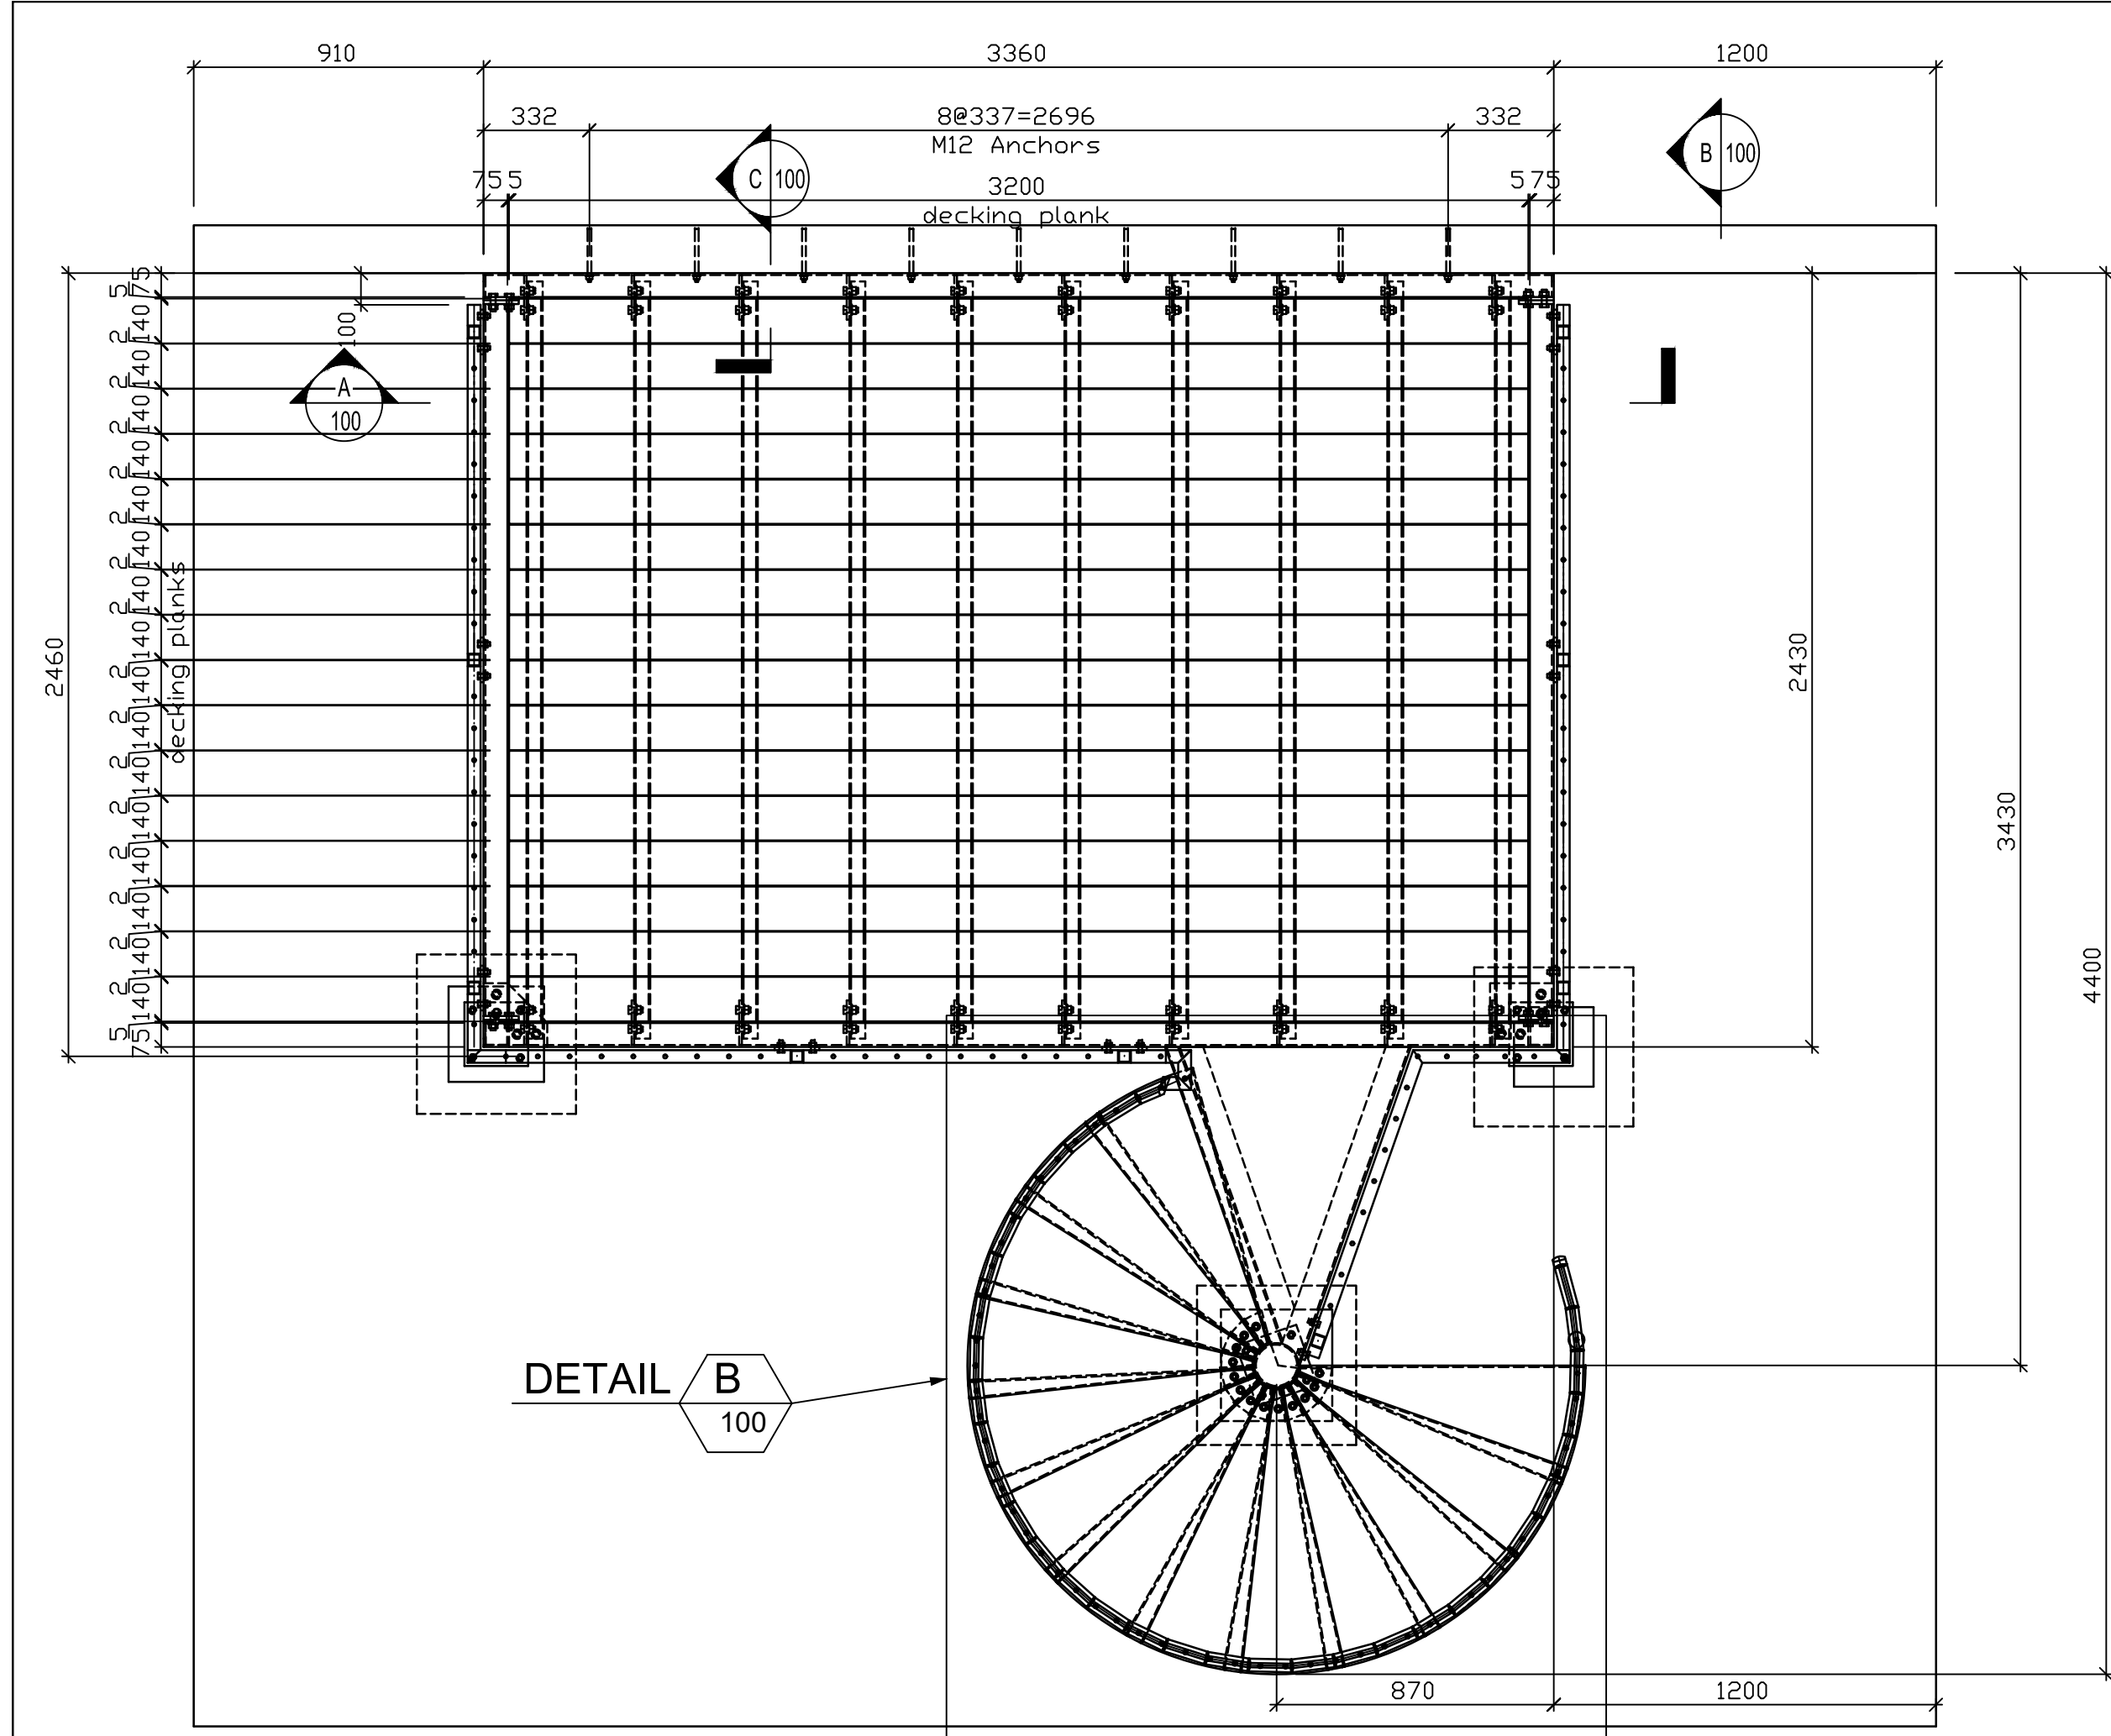


Stair Plan 1:20

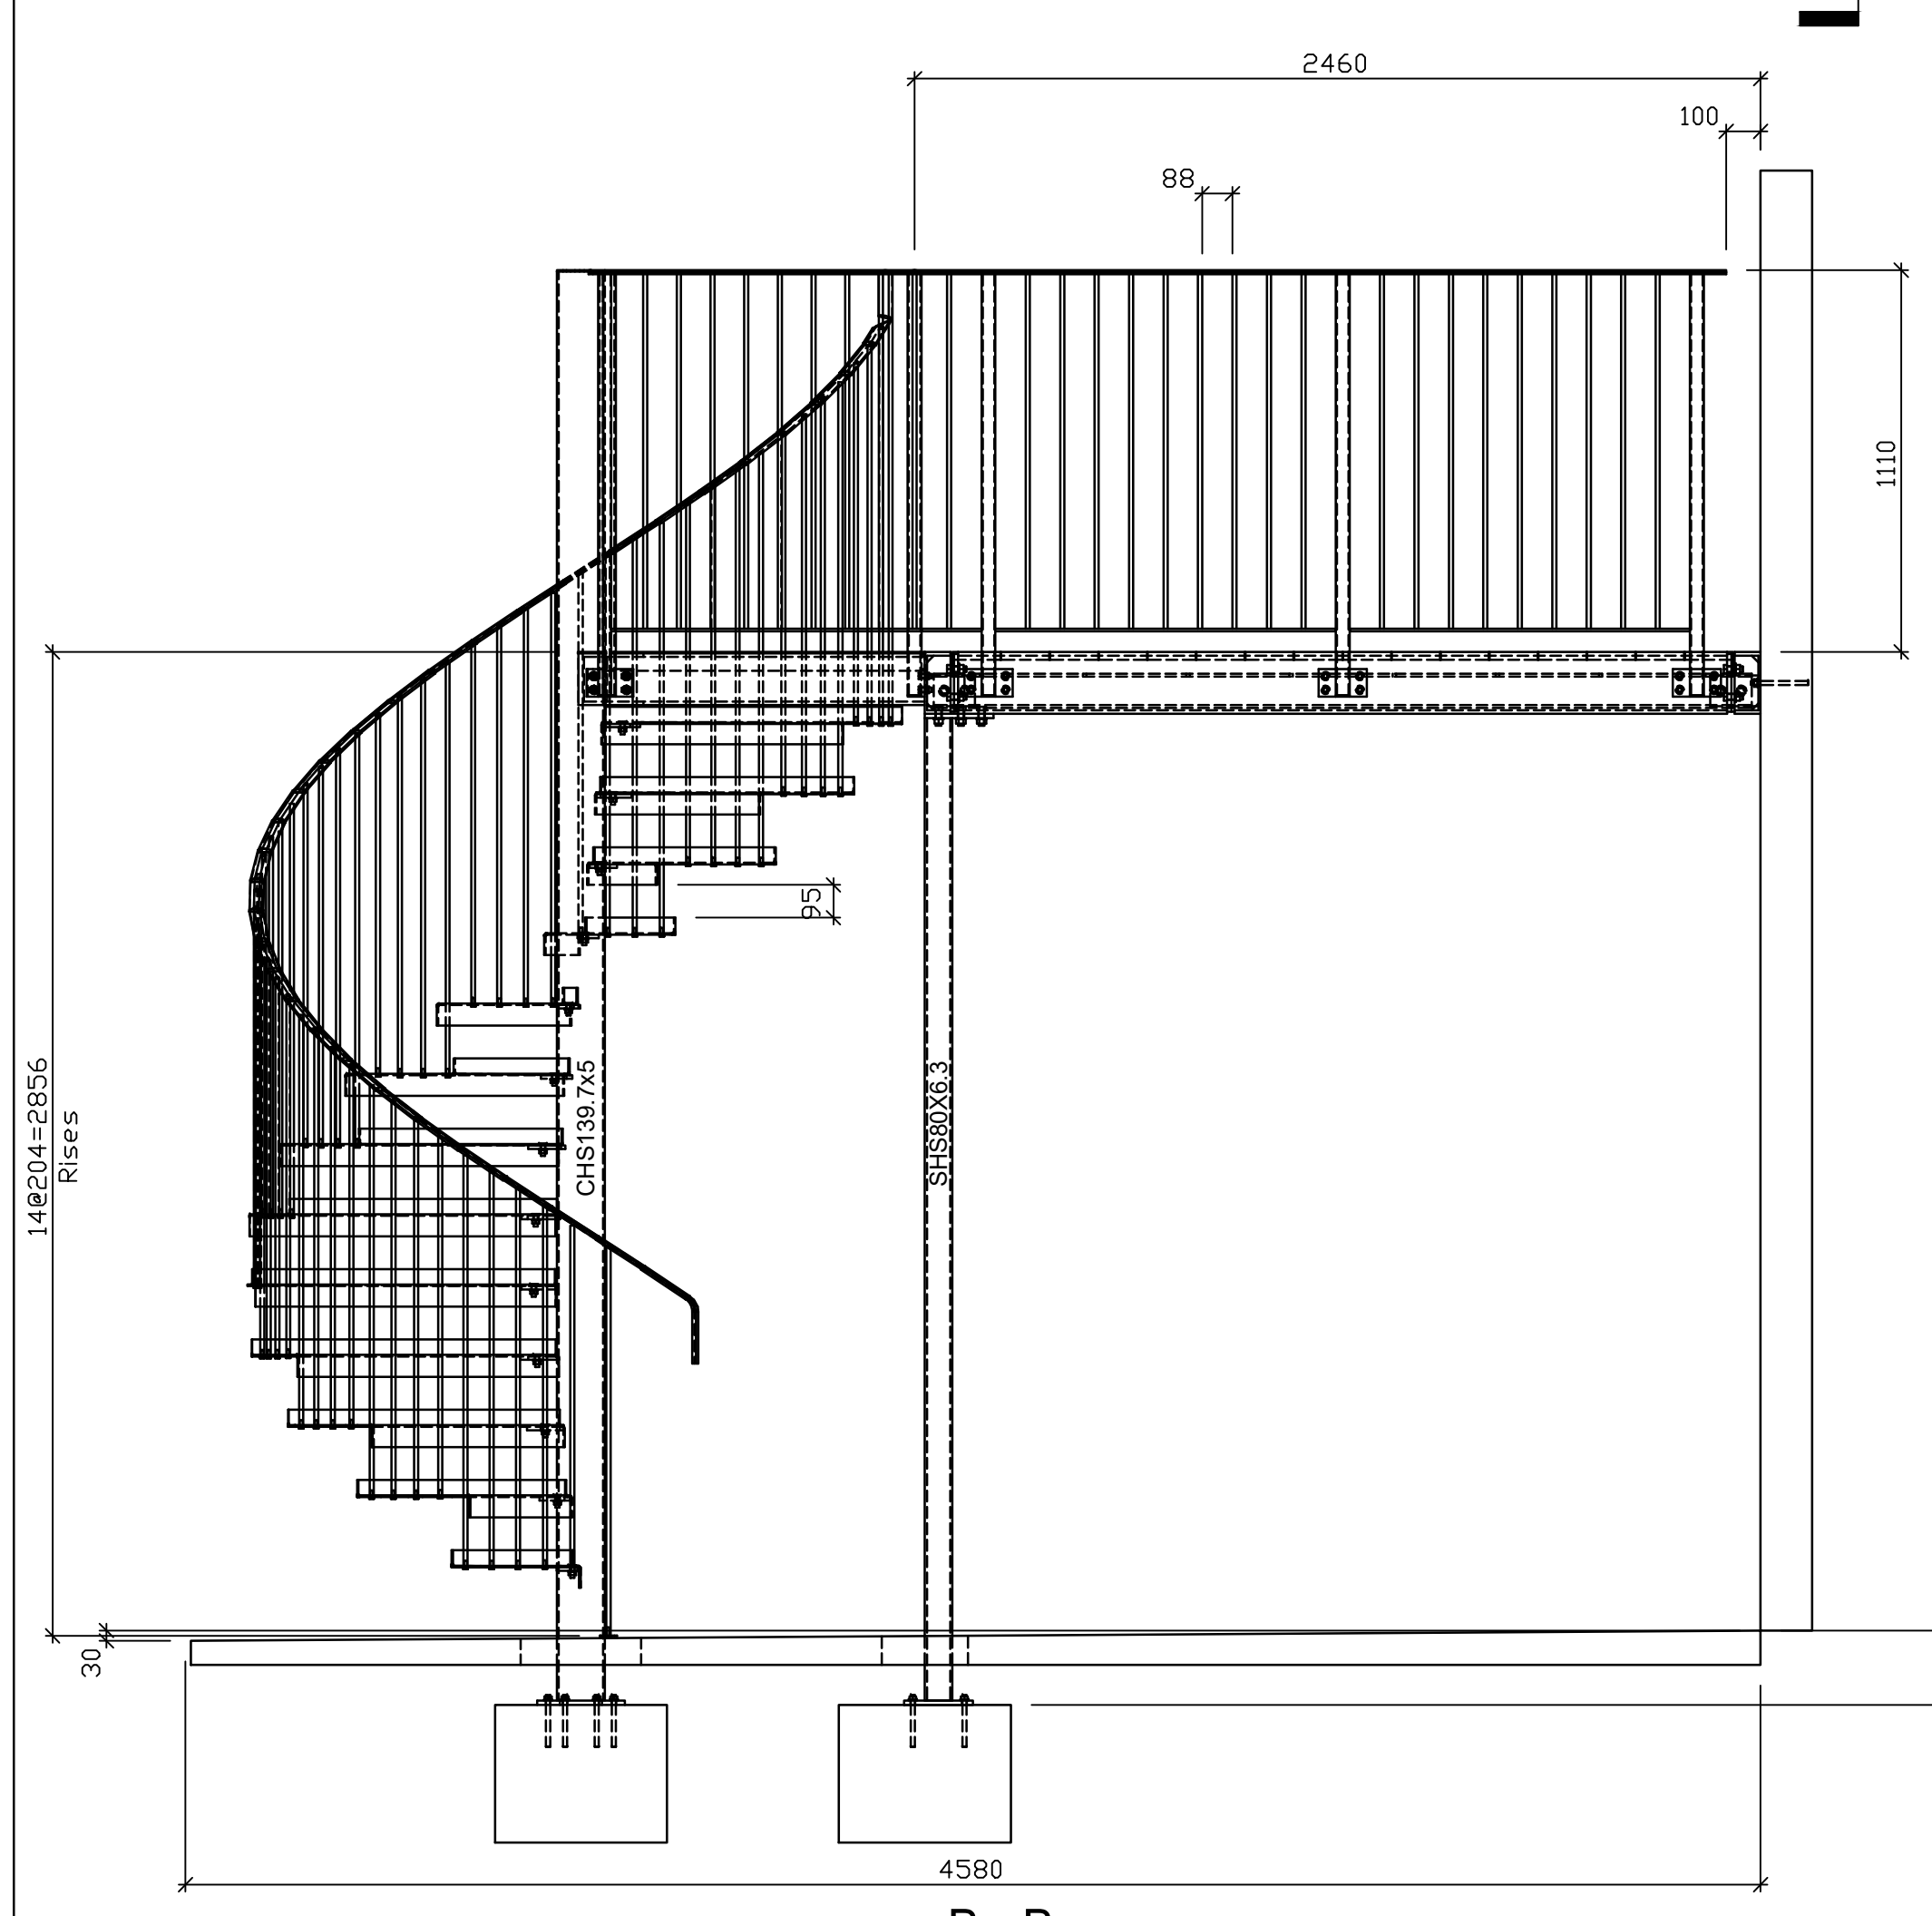


B - B
1:20



dimension to base of stone TBC

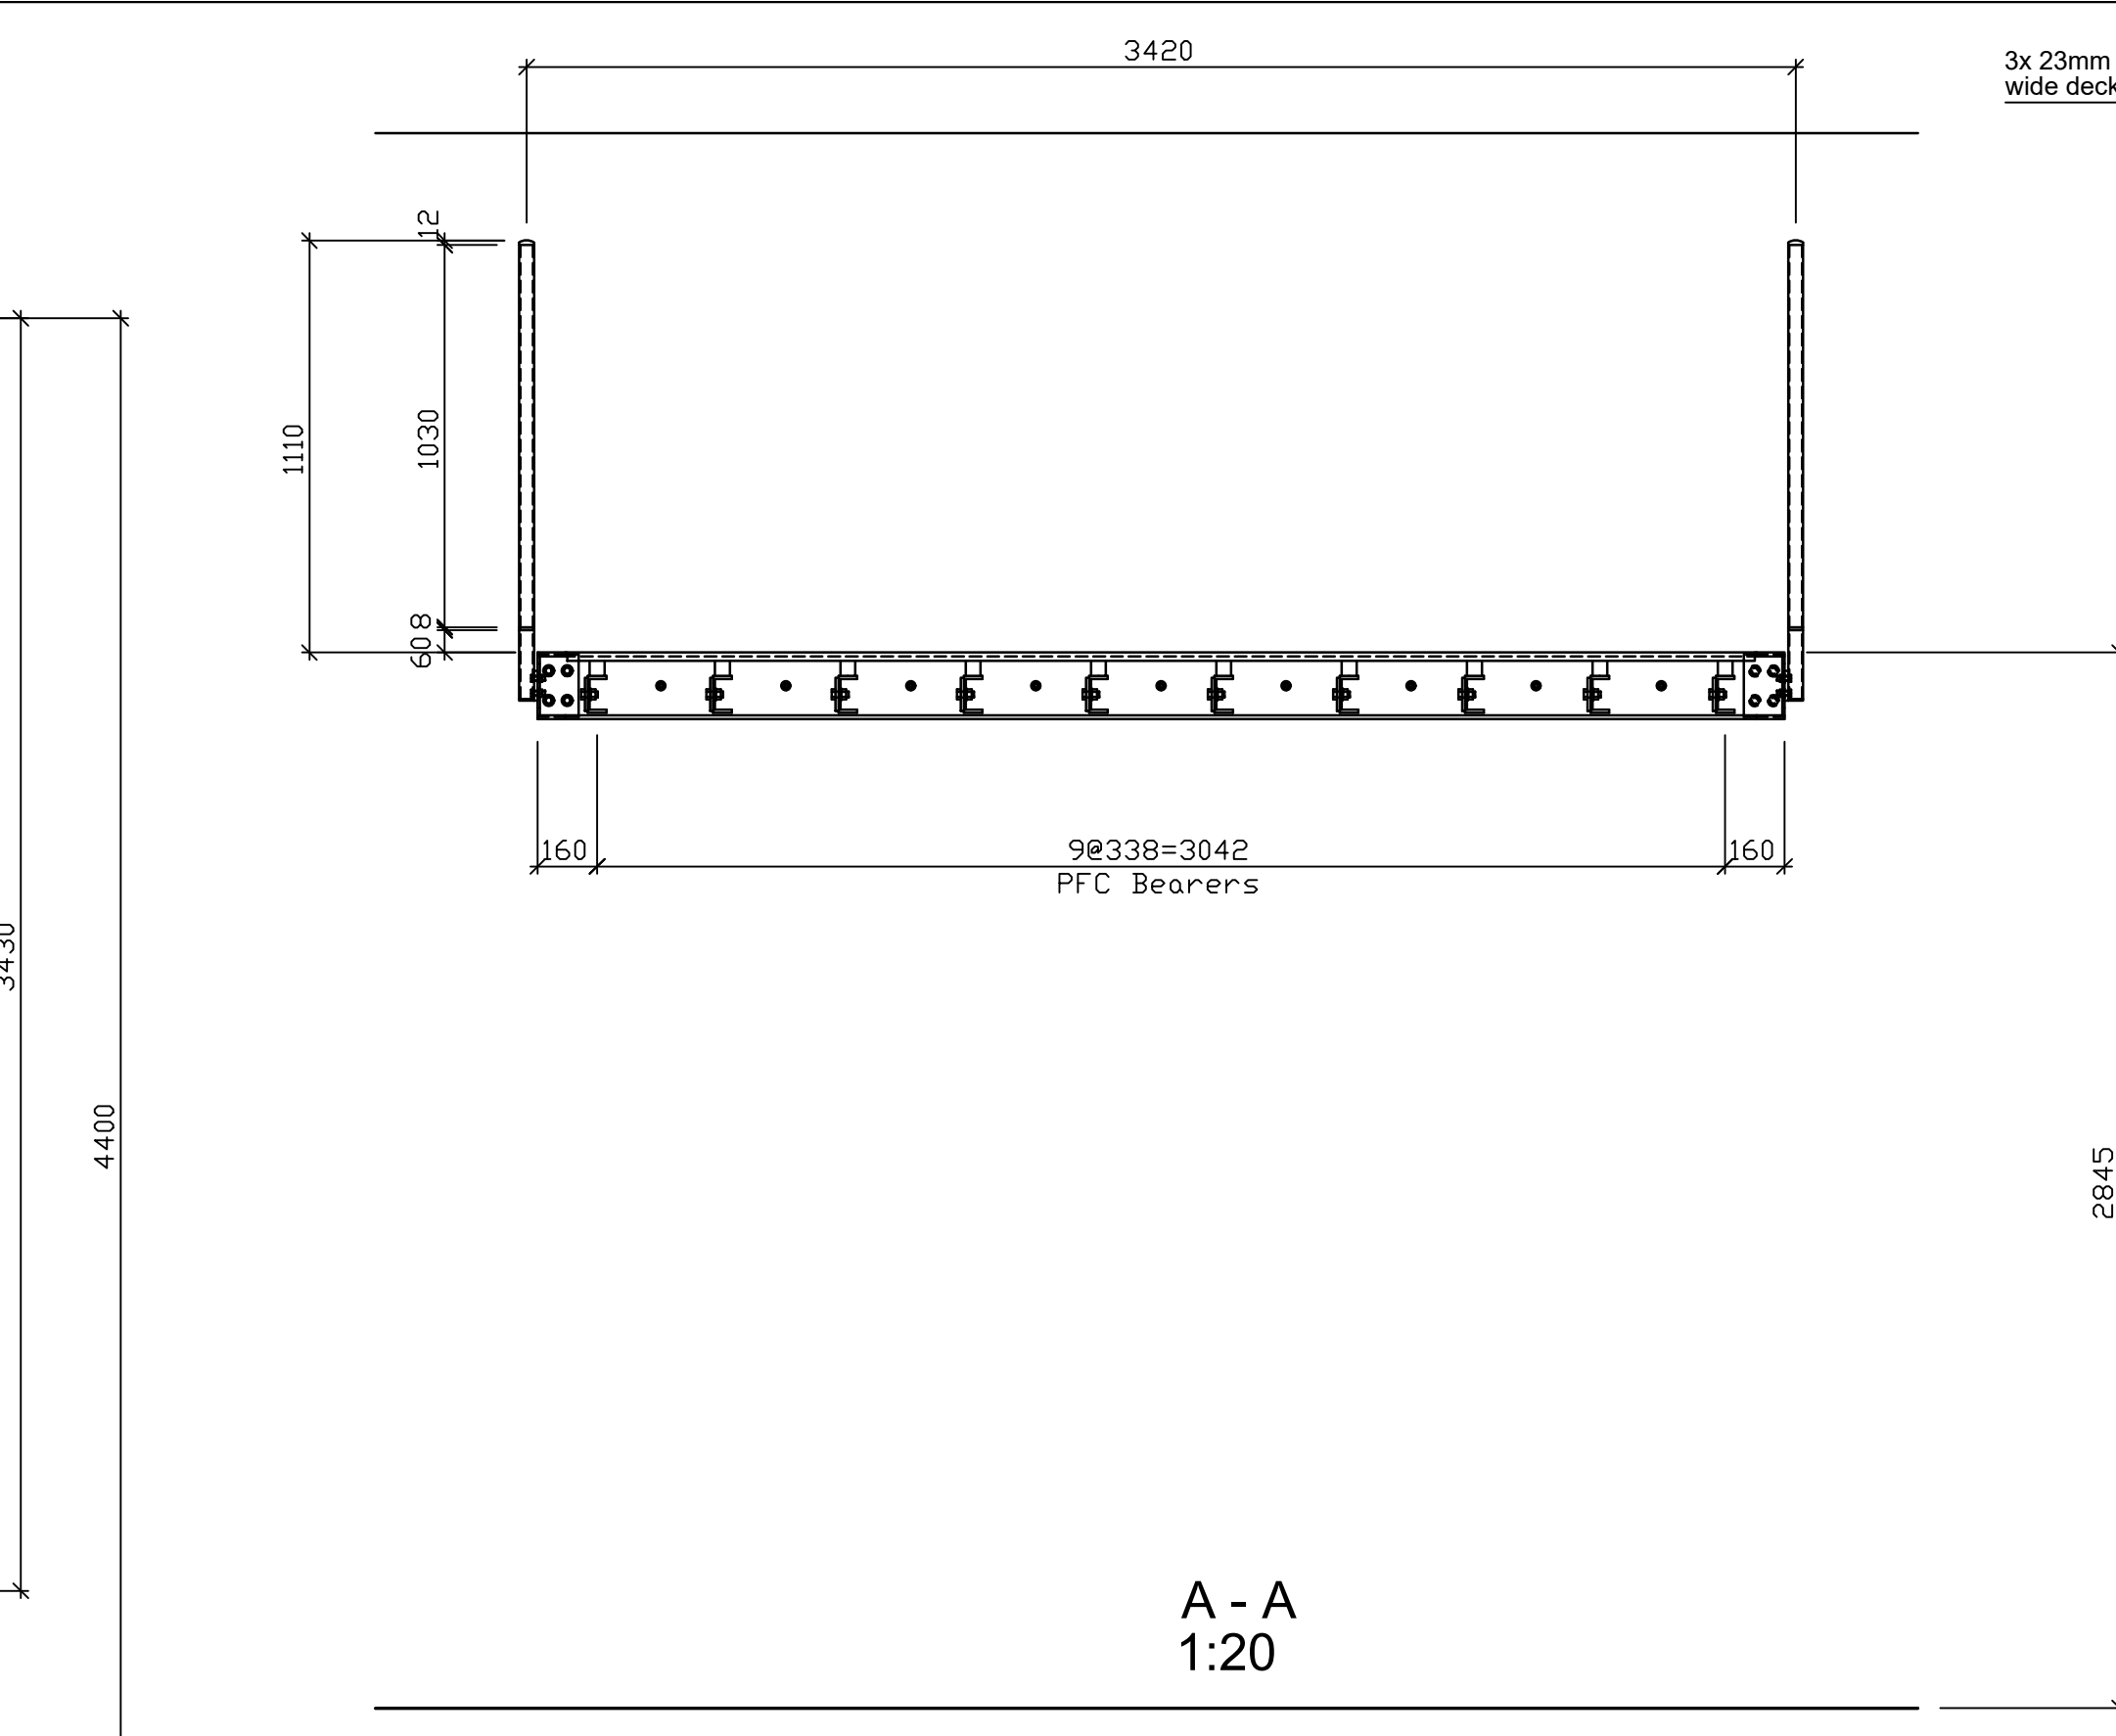


A - A
1:20

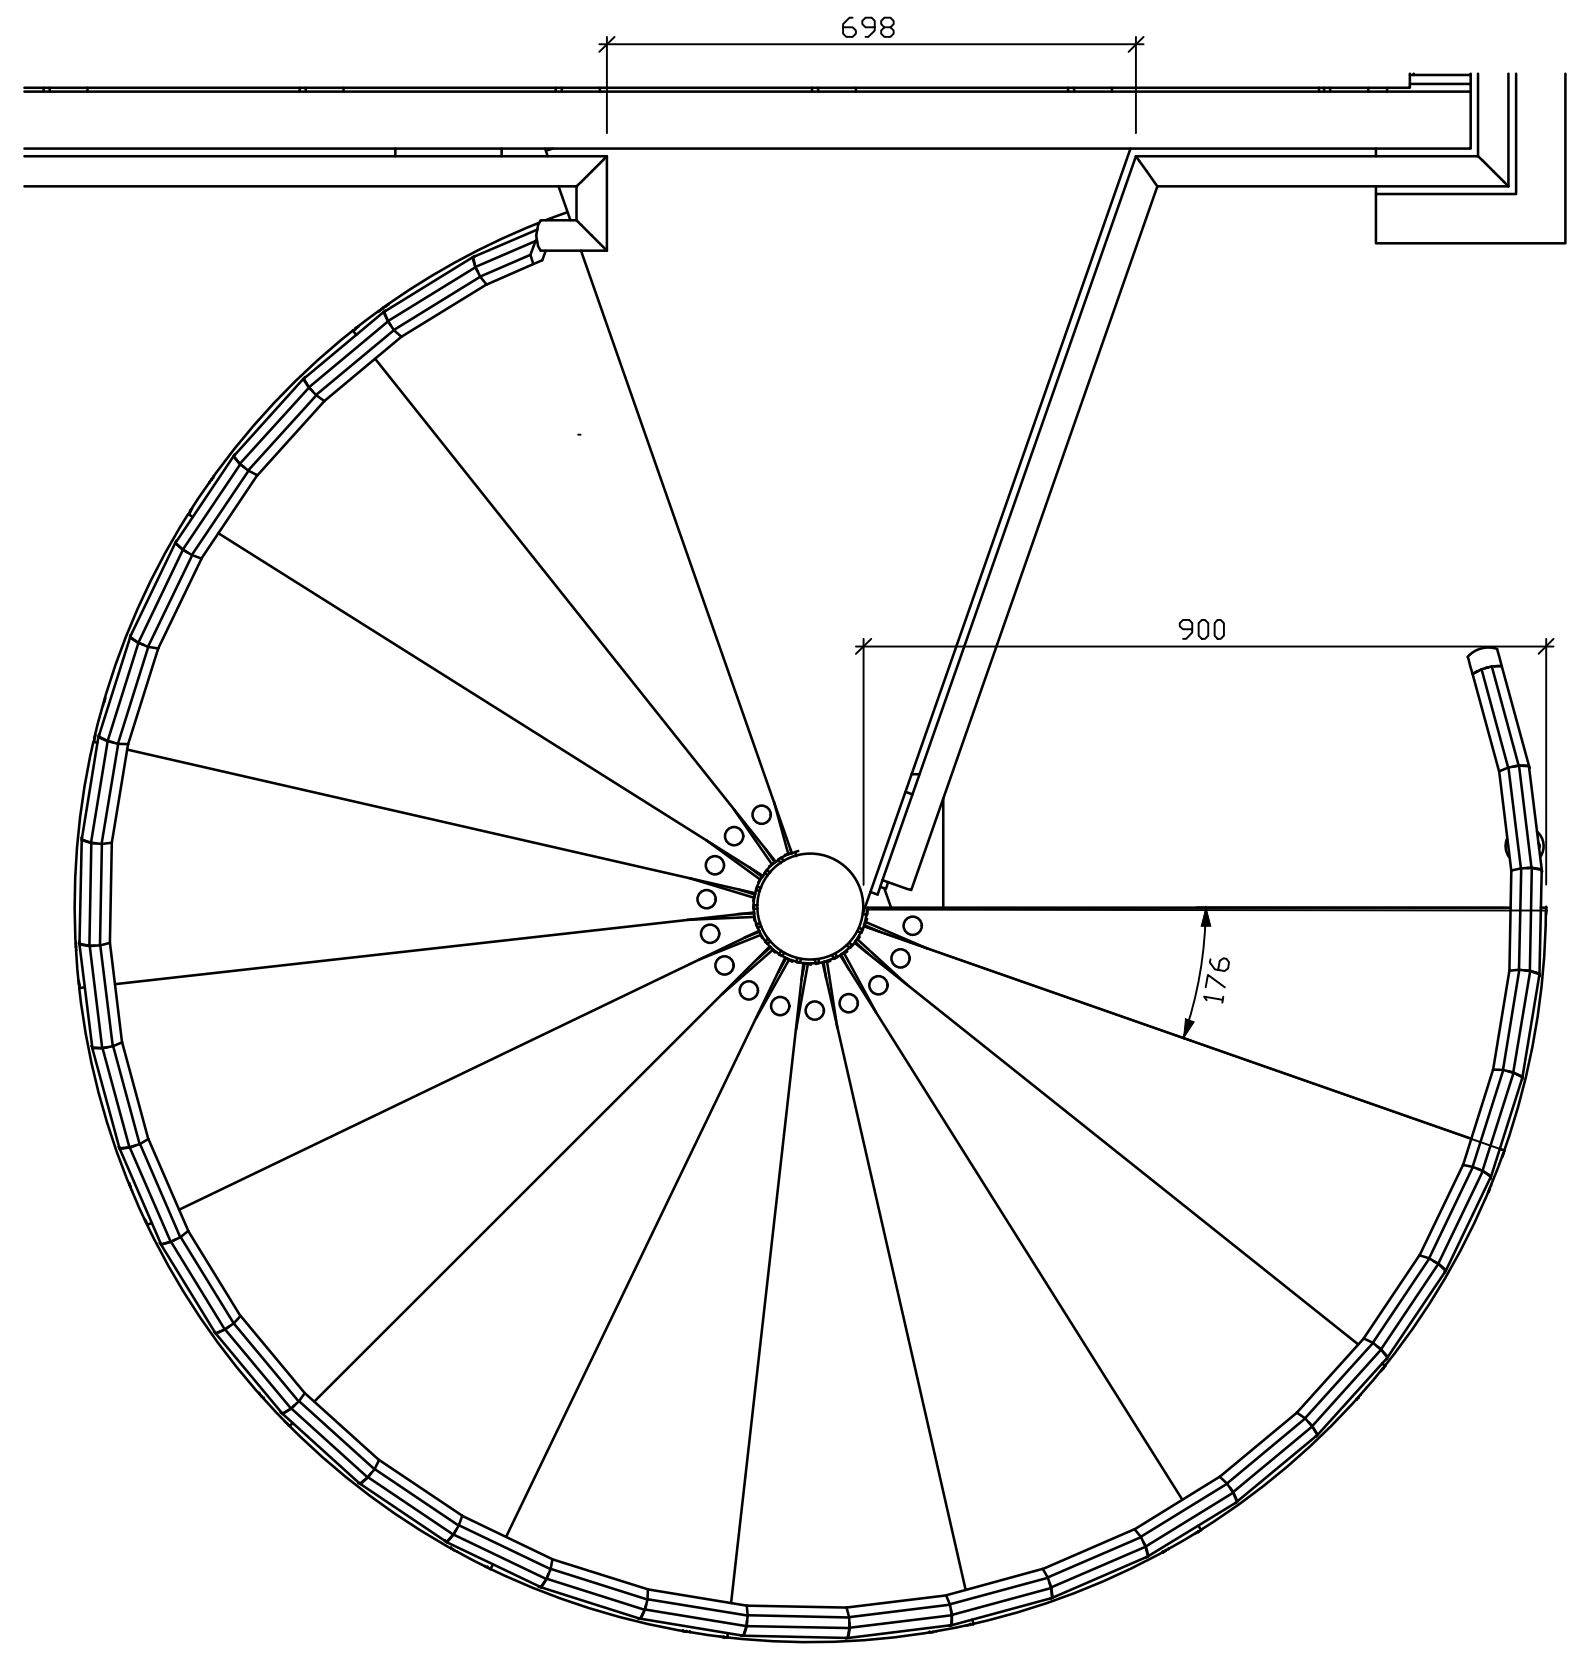


B DETAIL
100 Scale: 1:10

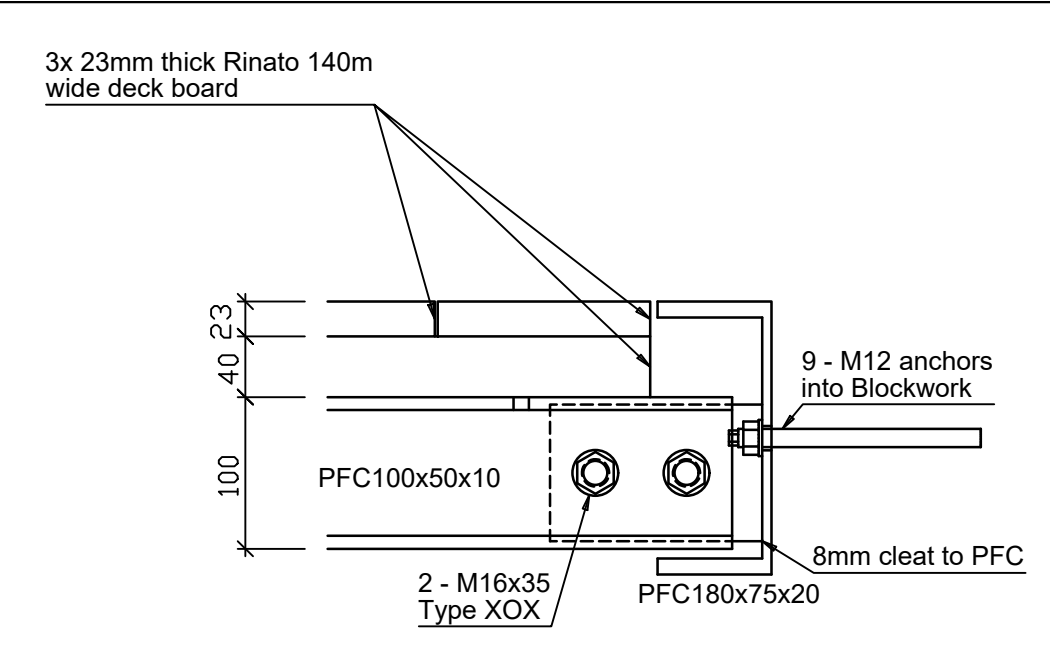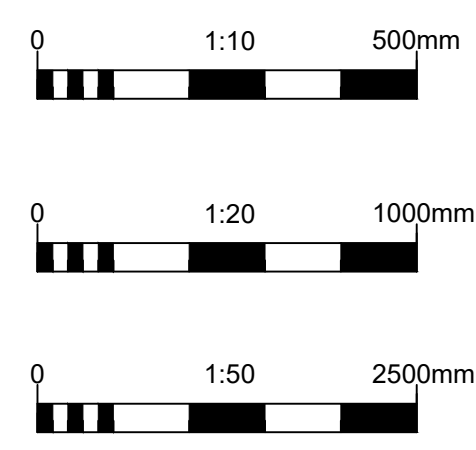

C - C

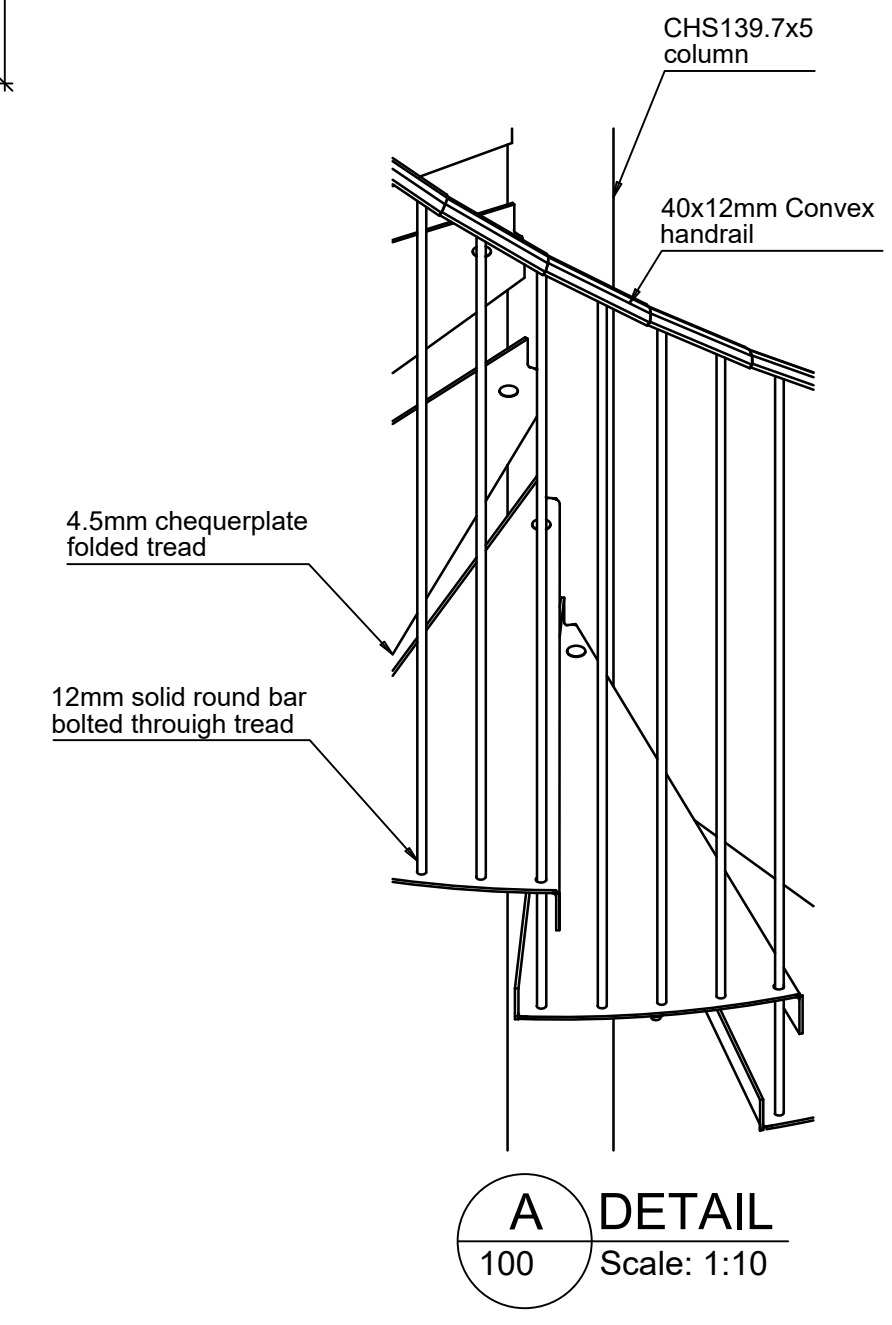

A DETAIL
100 Scale: 1:10

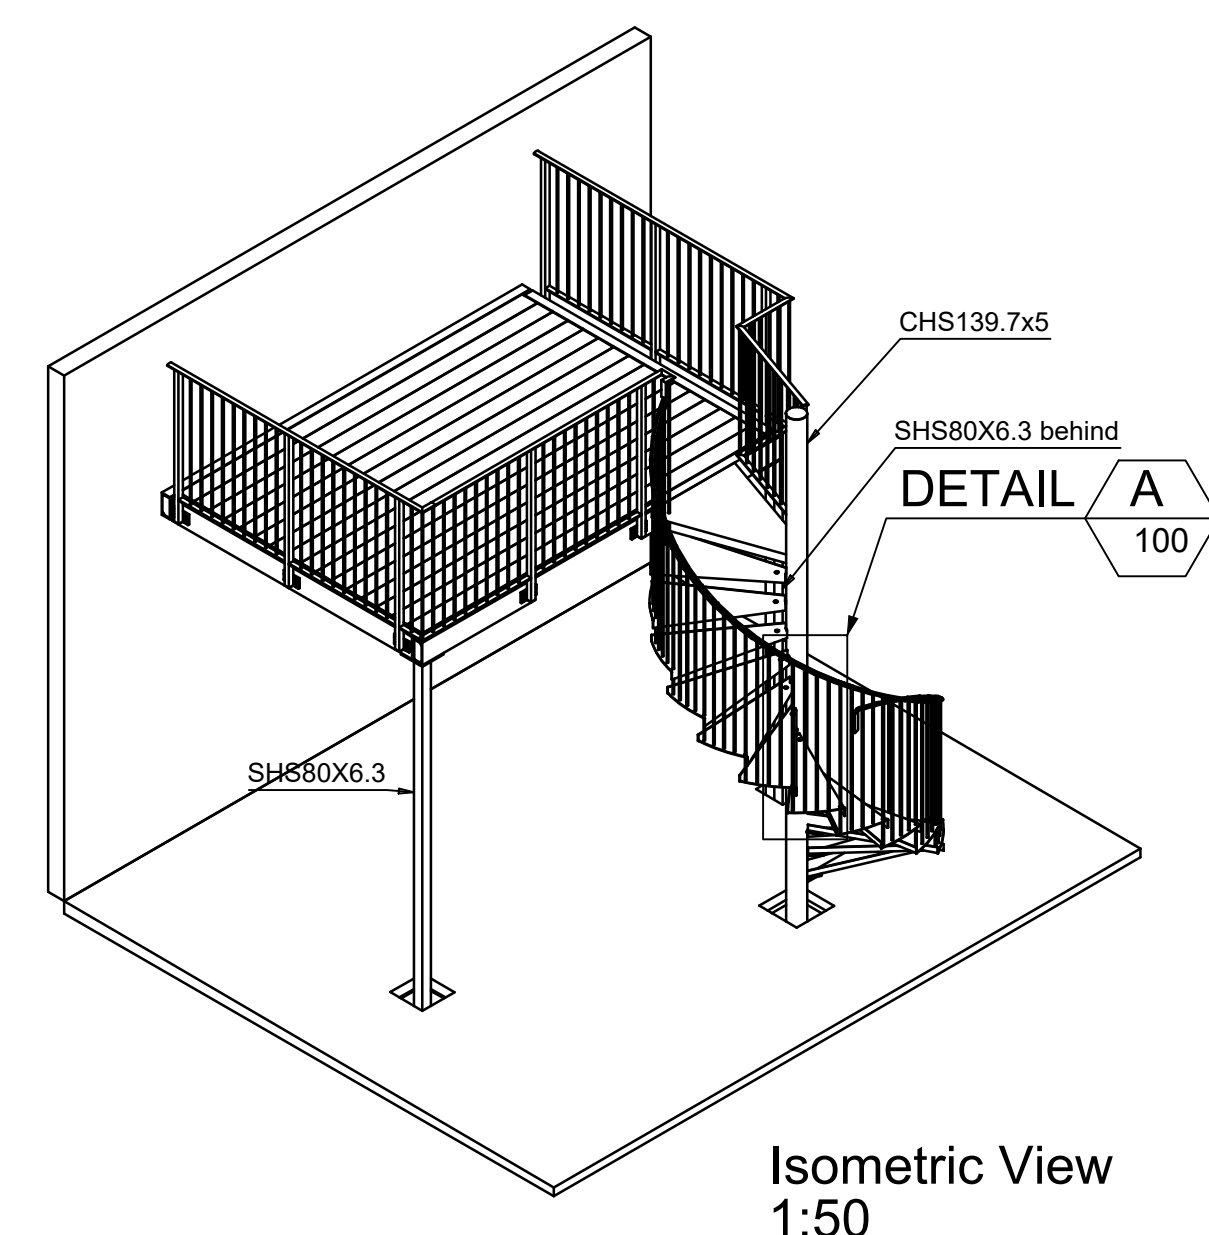

Isometric View
1:50

General Notes

1. WELDING SPECIFICATION: ALL WELDS 6mm FILLET/BUTT WELD FULL PENETRATION UNO
2. WELD FINISH: AS Laid
3. WELD TESTING: NOT REQUIRED
4. FIXINGS: ALL TO BE GR 8.8 BZP UNO
5. MATERIAL: GR43 S275 MILD STEEL TO BS EN10025(1) UNO
6. MANUFACTURE TOLERANCE: IN ACCORDANCE WITH SECTION 7 OF NSSS 5th EDITION UNO
7. REMOVE ALL SHARP EDGES, ALL CLOSED SECTIONS & TROUGHS TO HAVE VENT AND DRAIN HOLES IF REQUIRED
8. FINISHES: TBC

DO NOT SCALE

Index	Date	Description	Author
REVISIONS			
 Draw & Detail Ltd			
CLIENT			
Access Metalworks			
PROJECT			
Horsham			
DRAWING TITLE			
Spiral Staircase & Balcony GA, Elevations & Details			
DRAWN BY	CHECKED BY	DATE	SCALE
CM		12/05/2026	As Noted
PROJECT No.	DRAWING No.	REV	
0449-01	[G]- 100	Rev0	