

PLANNING DRAWING – PROPOSED SIGNAGE


ITEM 05A – 05E (Qty 05) UC25-20-NS

Copper vinyl to the GF glazing

Featuring:

- Reverse applied GK Copper vinyl

Scale 1:20

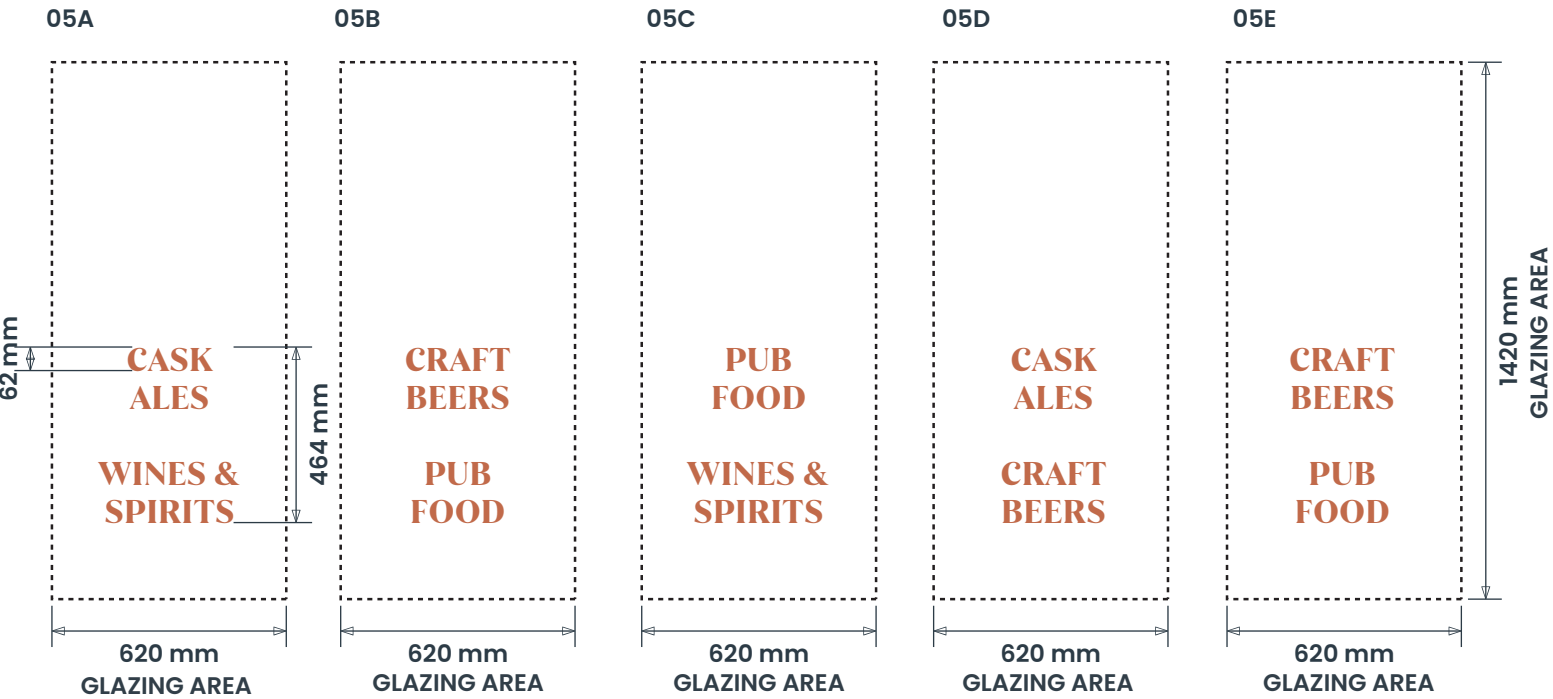

1100 mm Ground Clearance

SIGN COLOUR (GLOSS)

Dulux 61GG 08/119
RAL 180 20 20

GK Copper

RAL 9910
White

RAL 9005
Black

BUILDING COLOUR

Dulux 61GG 08/119
RAL 180 20 20

White
Window Frames
(as existing)

BRAND TYPEFACES

Primary :
Crown Serif Regular

Secondary :
Open Sans Bold

