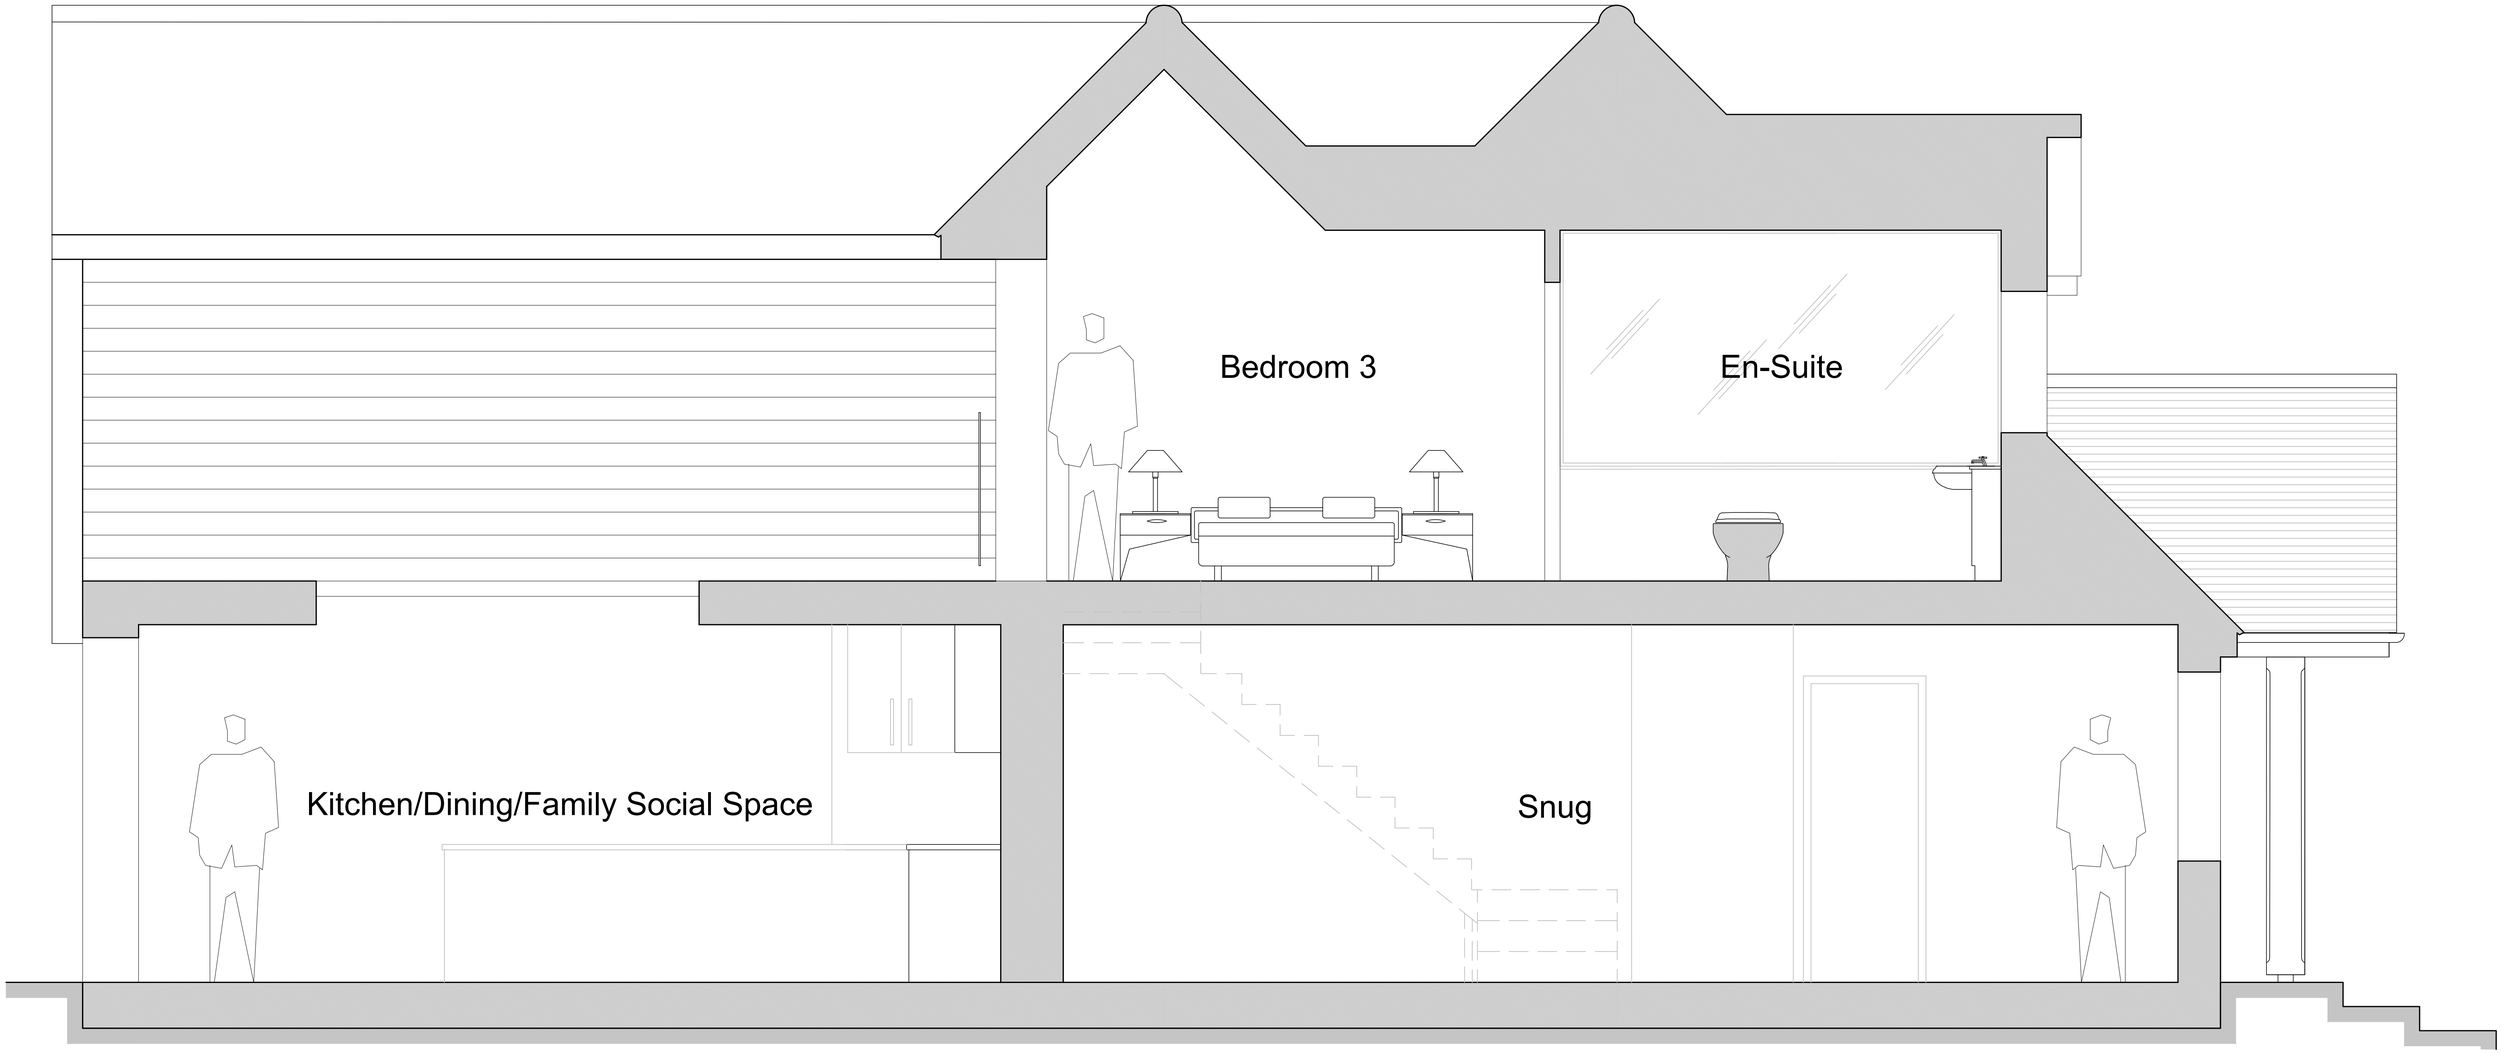

PROPOSED SECTION F-F (scale 1:20)

Note:
All levels and dimensions are to be checked on site.
This drawing is to be read in conjunction with all relevant consultants' requirements, drawings and specifications.
Any discrepancies between consultants' drawings to be reported to the Contract Administrator before any relevant work commences.

Copyright: 2023 Eye For Detail Architects ©

0 10m 50m 100m 1:1250
0 10m 20m 30m 40m 50m 1:500
1:100
0 1m 2m 3m 4m 5m 1:50
0 0.5 1m 1.5 2m 1:20

PLANNING

Julian & Sue Furnell
Fairways, Emms Lane
Brooks Green, Horsham, W. Sussex, RH13 0TR

Proposed Side & Rear Extension & Internal Alterations
Proposed Section F-F

Scale	Job	Dwg	Rev
1:20	4130	AD10	.

Eye For Detail ARCHITECTS
Oakwood House
North Heath Lane
Horsham
W. Sussex
RH12 5PJ
T: 01403 211868
Mob: 07540787365
info@efdarchitects.co.uk
info@eifdarchitects.com
www.eifdarchitects.co.uk