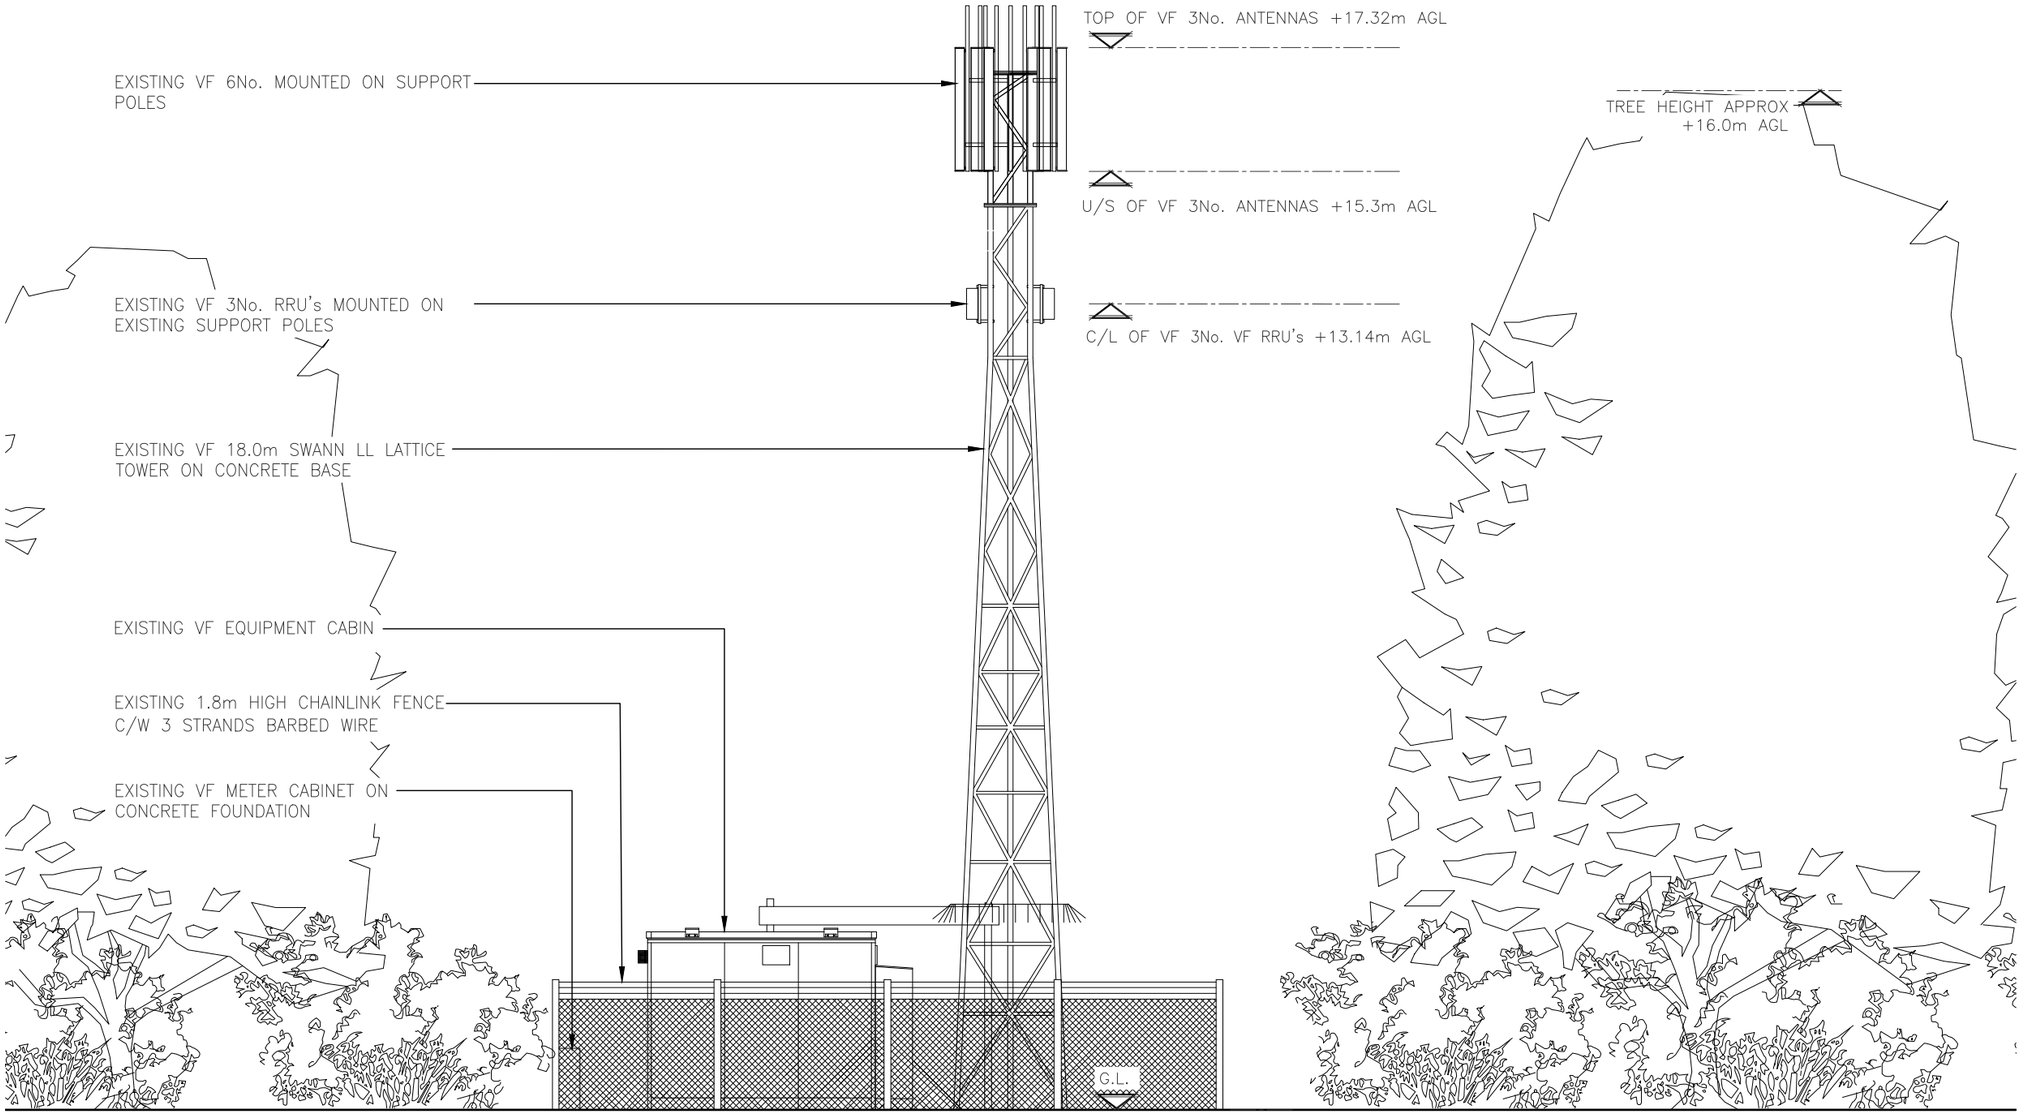

EXISTING SOUTH ELEVATION

(1:100)

ALL DIMENSIONS ARE IN mm UNLESS NOTED OTHERWISE

N.G.R E: 521068 N: 134853

NOTES:

REV	MODIFICATION	BY	CH	DATE
A		RR	TC	05/03/25

BEACONCOMMS
TELECOMMUNICATIONS INFRASTRUCTURE
UNIT E3 PITTS CLEAVE INDUSTRIAL ESTATE, TAVISTOCK, DEVON, PL19 0PW
sales@beaconcomms.co.uk Tel: +44 (0)1822 610610

cornerstone

Cell Name	Opt.
WIMLAND FARM REPLACEMENT-2	–

Cell ID No

CSID	✓ VF	– VMO2
12279122	85861_9	4050
Project No.	– TM Cell ID	– N/A
E300090	N/A	N/A

Site Address / Contact Details

WIMLANDS LANE, FAYGATE
HORSHAM
WEST SUSSEX
ENGLAND
RH12 4SP

Drawing Title: EXISTING ELEVATION

Purpose of issue:	Dwg Rev:
PLANNING	1A

Drawing Number:				Pack Issue:
300				1A
Surveyed By: INS		Original Sheet Size: A3		
Drawn: RR	Date: 05/03/25	Checked: TC	Date: 05/03/25	