


SCALE BAR 1:2500

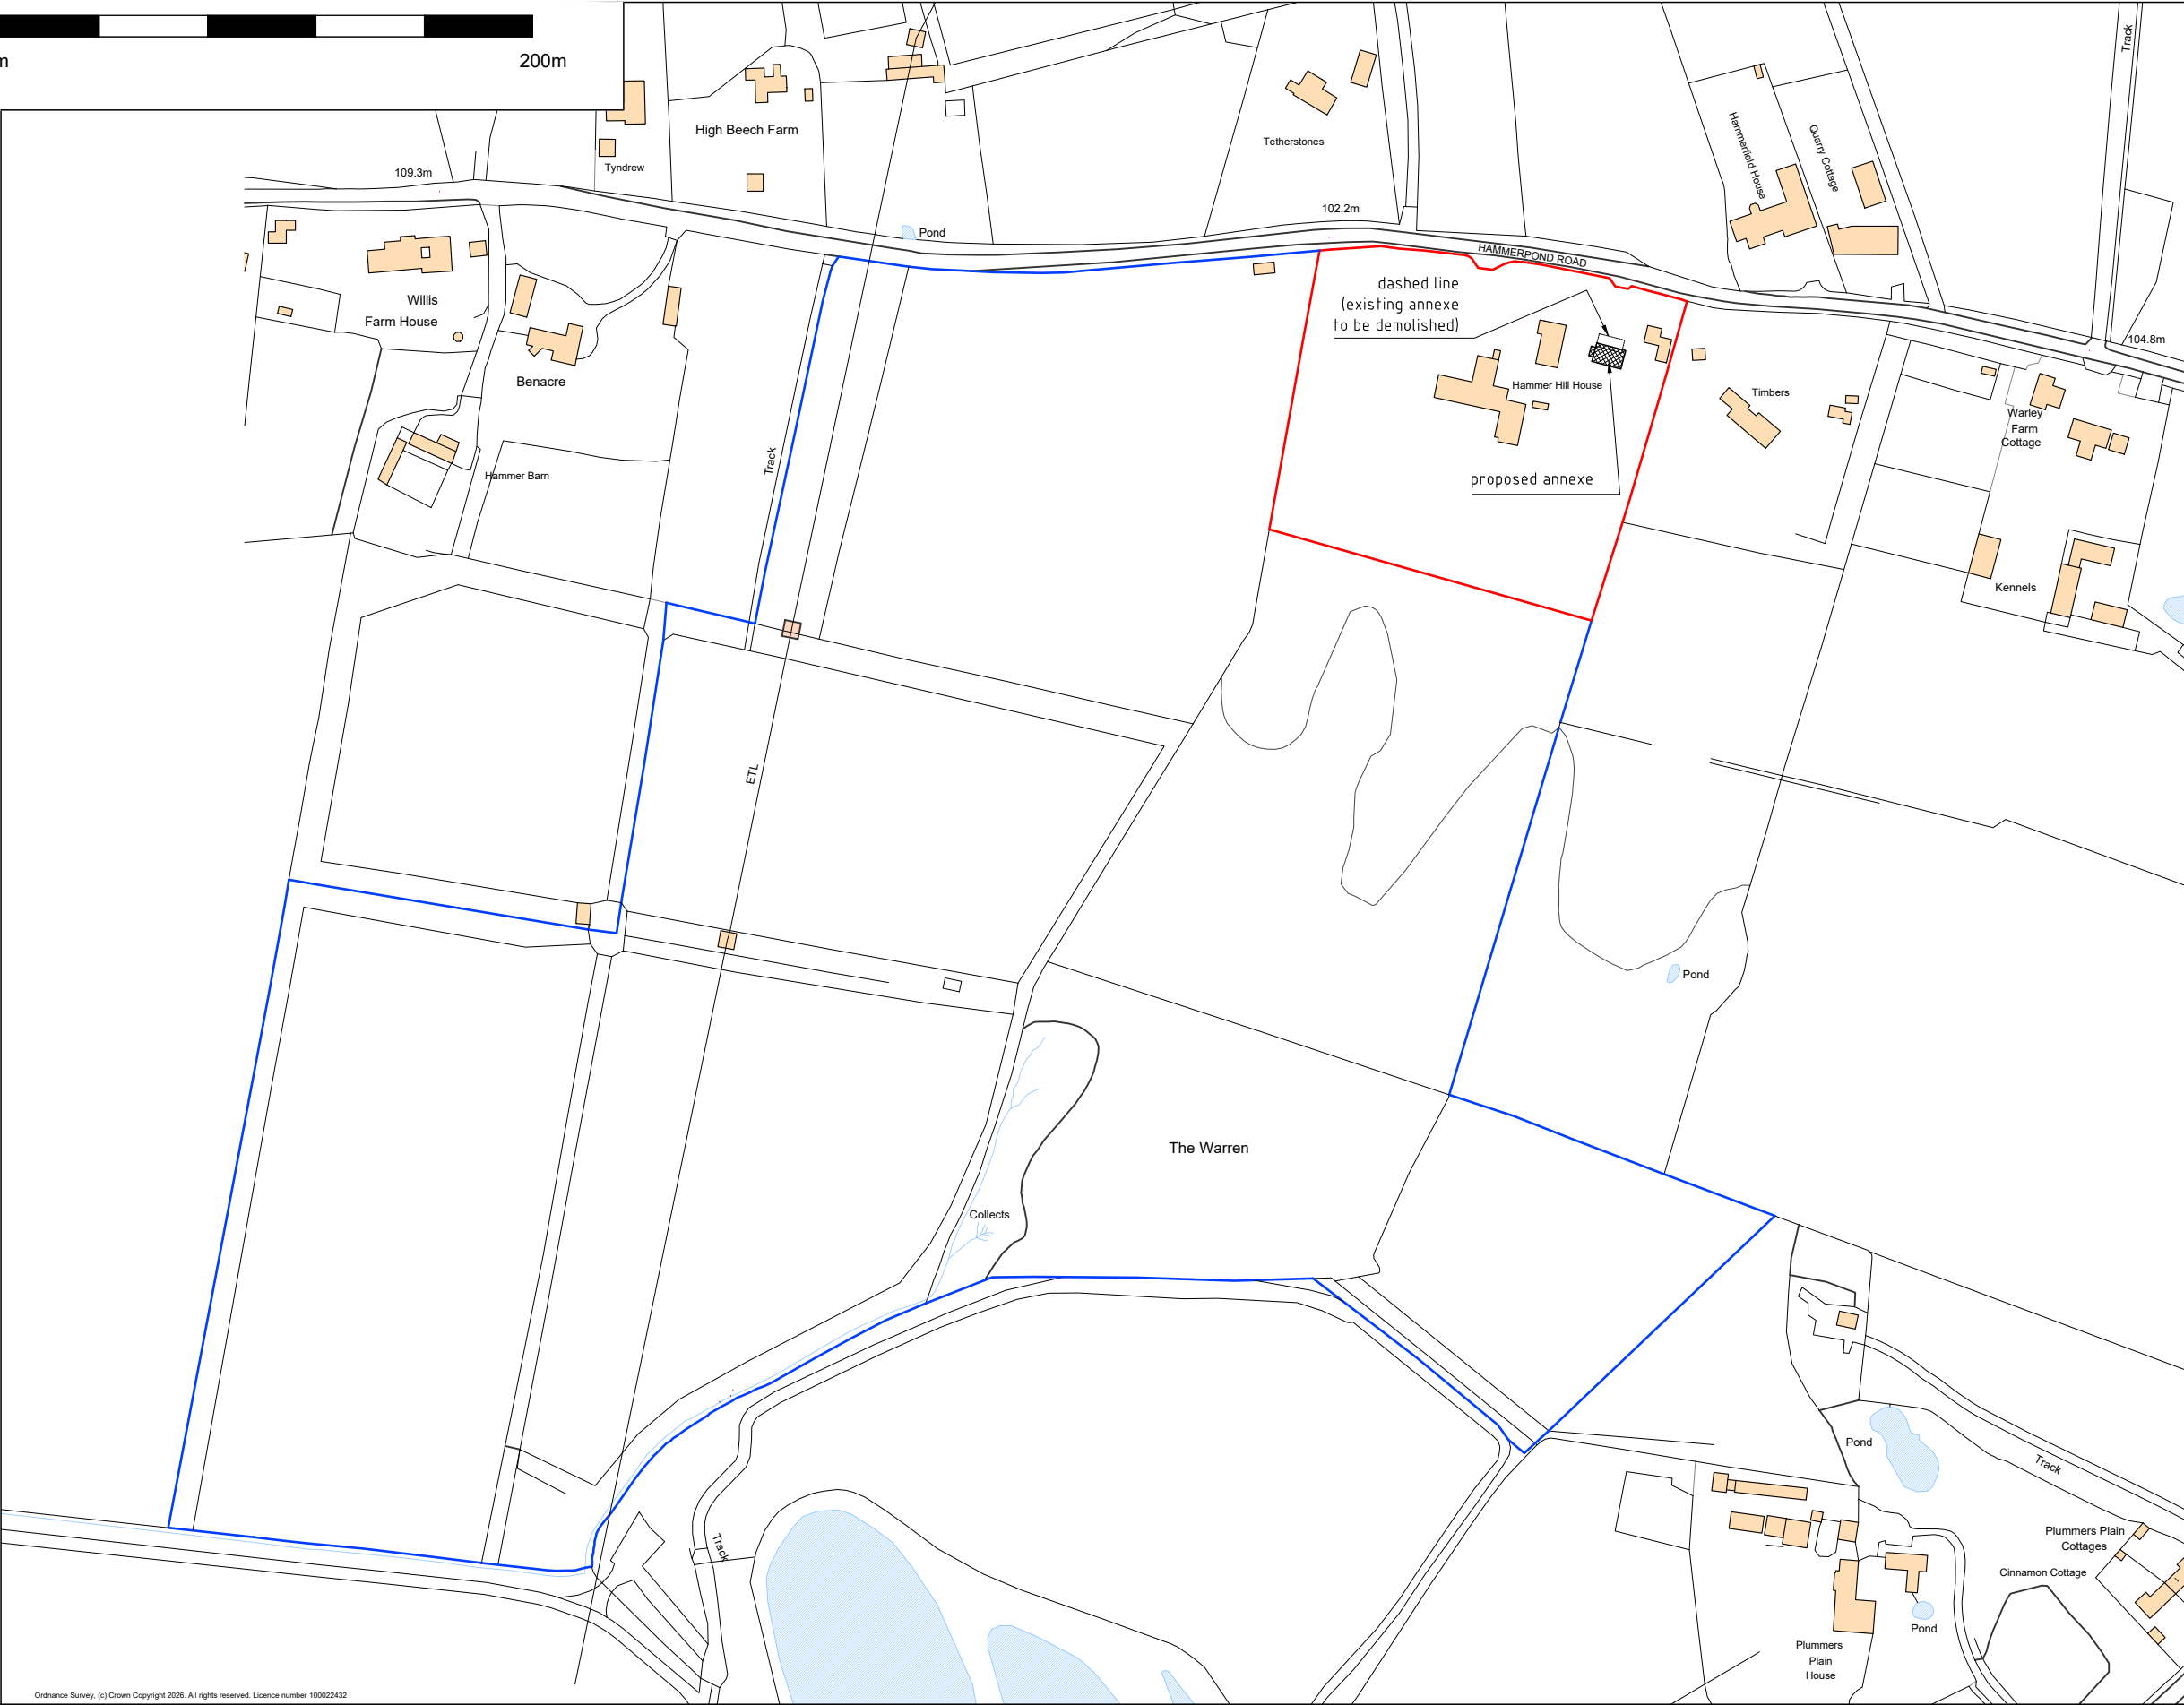

Ordnance Survey, (c) Crown Copyright 2026. All rights reserved. Licence number 100022432


DISCLAIMER NOTES:

Do not scale from these drawings except for planning purposes.
Please report any discrepancies to Sussex Oak Structures Ltd immediately.
All dimensions are to be checked on site before work commences.

Sussex Oak Structures owns the copyright to all drawings and illustrations contained within this document including engineers calculations and any photographs attached.
Non of the attached media is to be copied or distributed without the permission of Sussex Oak Structures Ltd.

NOTE:

-

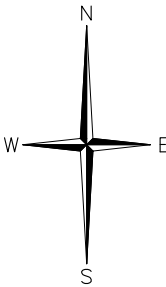

D	19/06/26	Land ownership blue line correction
C	17/06/26	Land ownership blue line correction
B	21/05/26	Correction to post code
A	14/05/26	Correction to address
Rev.	Date	Revisions



Sussex Oak Structures Ltd
Foxhole Framing Yard
Holmbush Farm
Crawley Road
Faygate, Horsham
West Sussex
RH12 4SE
Telephone: 01293 851287
Mobile: 07771 920129

Project

HAMMER HILL HOUSE
HAMMERPOND ROAD
PLUMMERS PLAIN
HORSHAM
RH13 6PE

Job Title

SINGLE STOREY
OAK/TIMBER FRAMED
ANNEXE

Drawing Title

LOCATION PLAN

Nett Floor Area

Scale 1:2500 @ A3

Date 27/04/26 **Drawn by** MEM

Drg. Ref. SOS/857/103	Rev. D
---------------------------------	------------------