


SCALE BAR 1:500

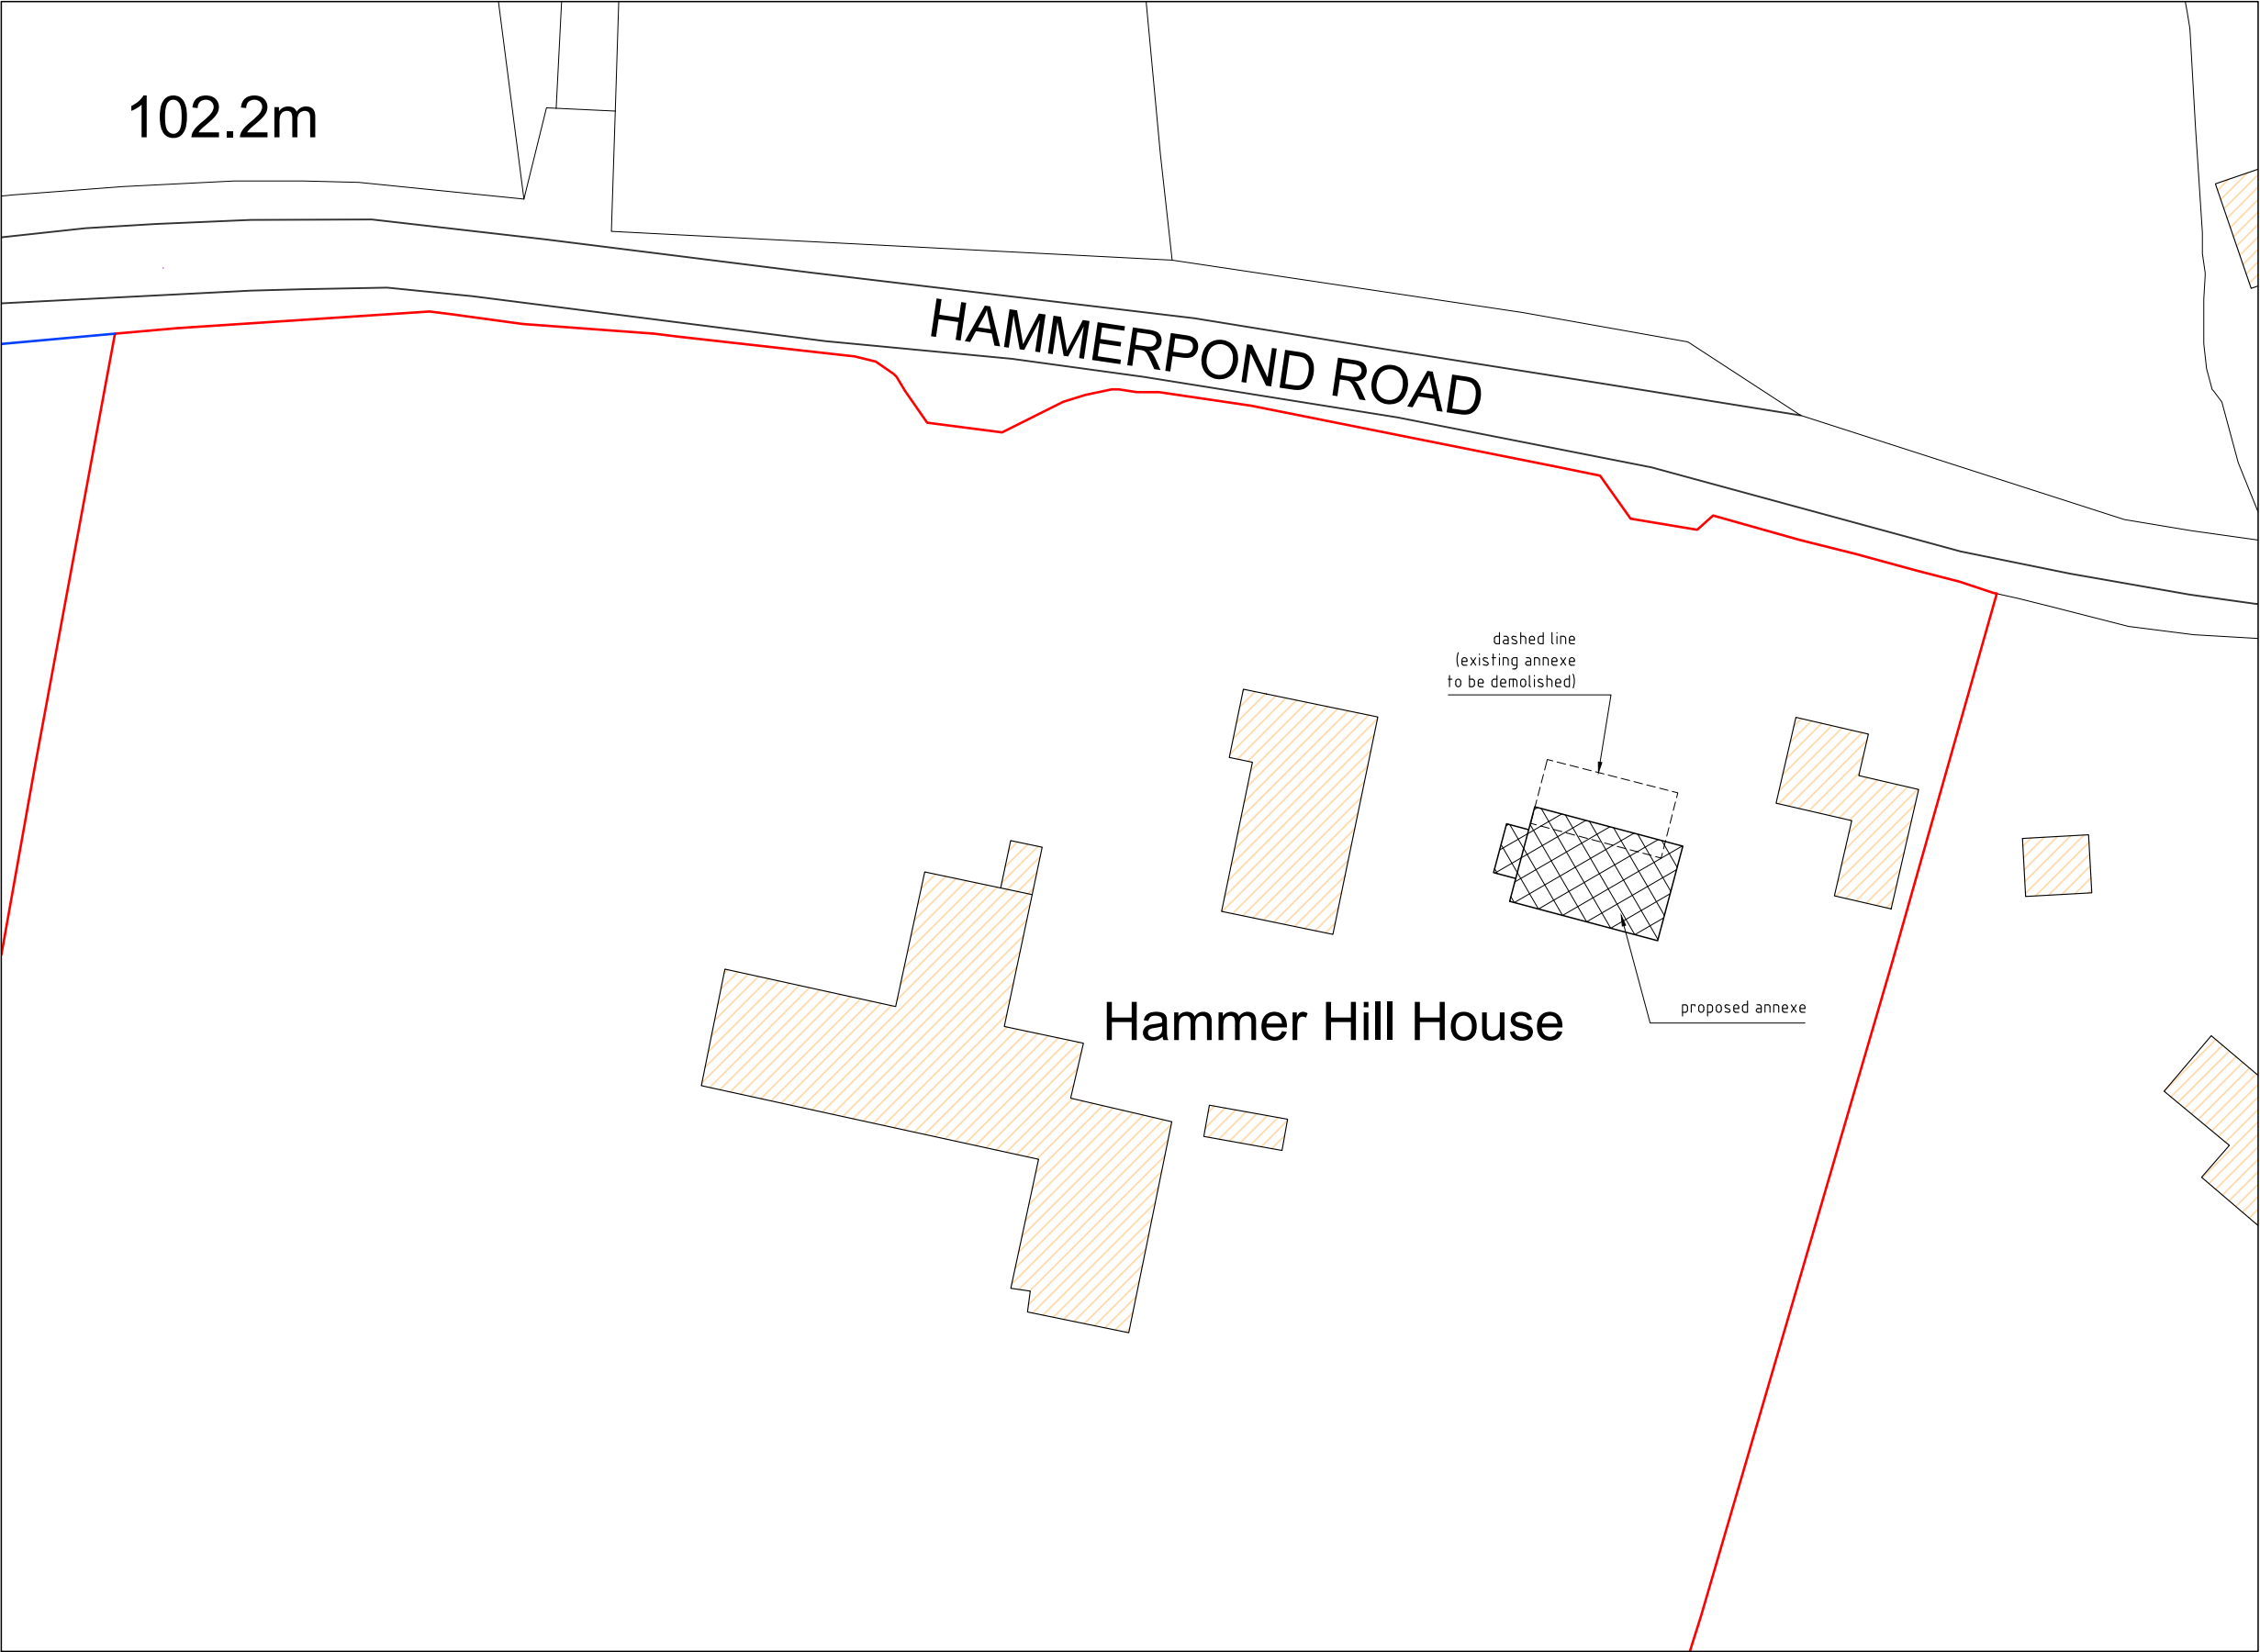


DISCLAIMER NOTES:

Do not scale from these drawings except for planning purposes.
Please report any discrepancies to Sussex Oak Structures Ltd immediately.
All dimensions are to be checked on site before work commences.

Sussex Oak Structures owns the copyright to all drawings and illustrations contained within this document including engineers calculations and any photographs attached.
Non of the attached media is to be copied or distributed without the permission of Sussex Oak Structures Ltd.

NOTE:

-

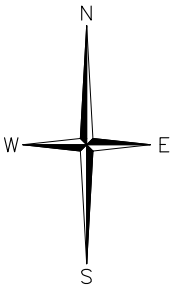

B	21/05/26	Correction to post code
A	14/05/26	Correction to address

Rev.	Date	Revisions
Sussex Oak Structures Ltd  Foothole Framing Yard Holmbush Farm Crawley Road Faygate, Horsham West Sussex RH12 4SE Telephone: 01293 851287 Mobile: 07771 920129		

Project

HAMMER HILL HOUSE
HAMMERPOND ROAD
PLUMMERS PLAIN
HORSHAM
RH13 6PE

Job Title

SINGLE STOREY
OAK/TIMBER FRAMED
ANNEXE

Drawing Title

BLOCK PLAN

Nett Floor Area

Scale 1:500 @ A3

Date 27/04/26	Drawn by MEM
----------------------	---------------------

Drg. Ref. SOS/857/104	Rev. B
---------------------------------	------------------