




SCALE BAR 1:100

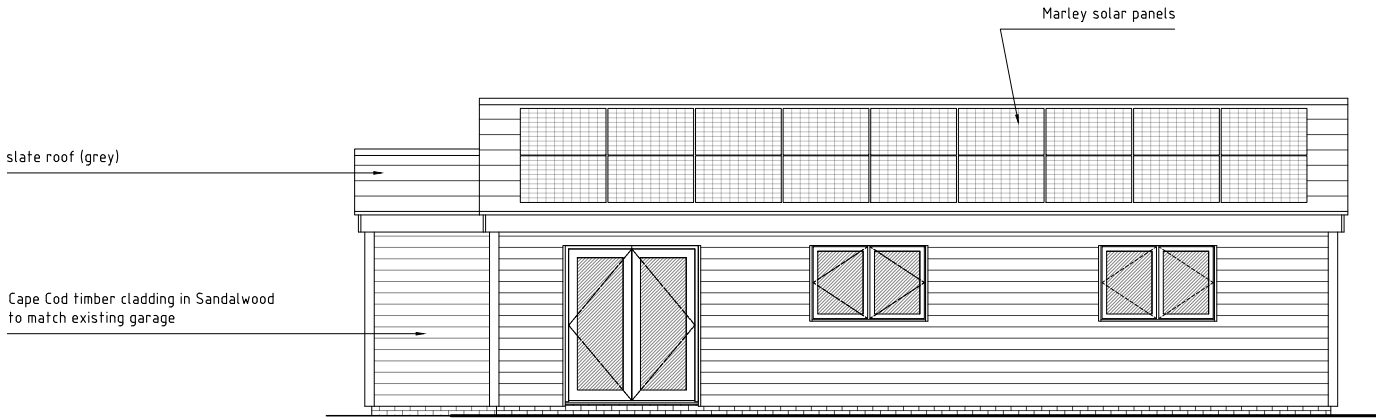


ELEVATION A
SCALE 1:100

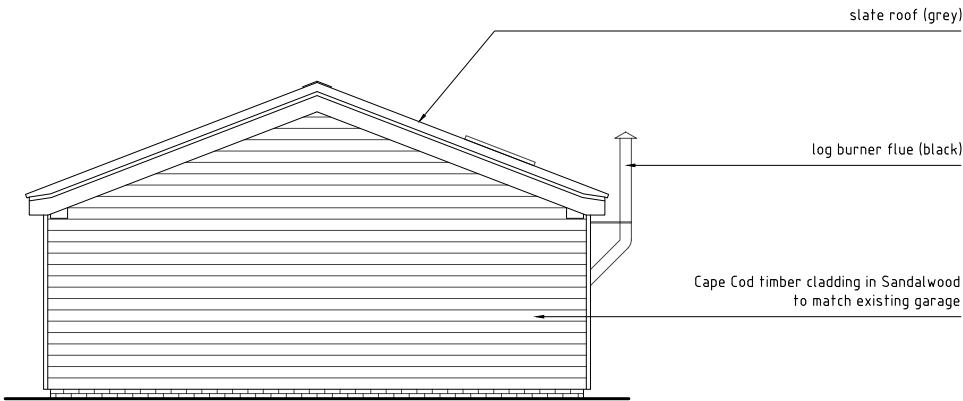

ELEVATION B
SCALE 1:100

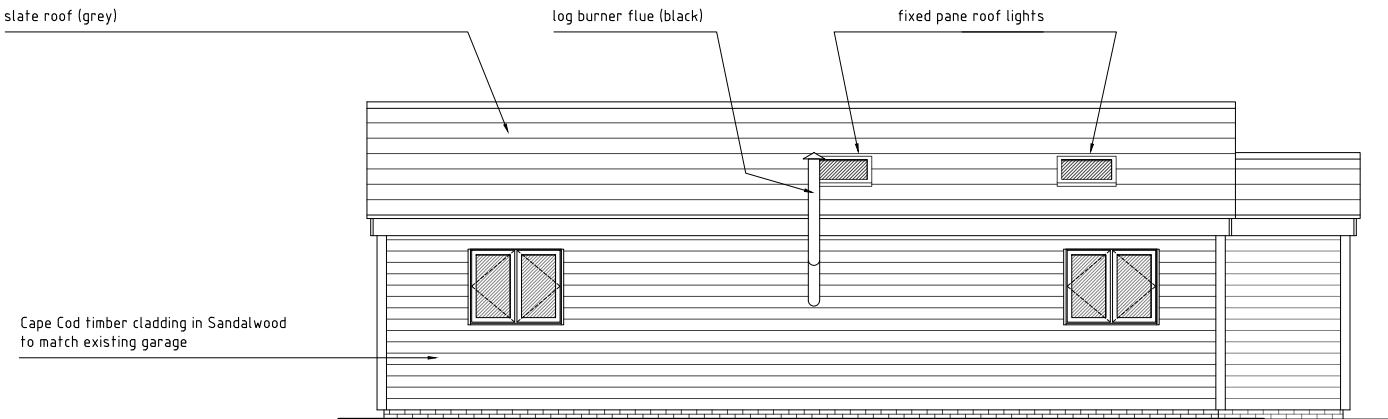

ELEVATION C
SCALE 1:100

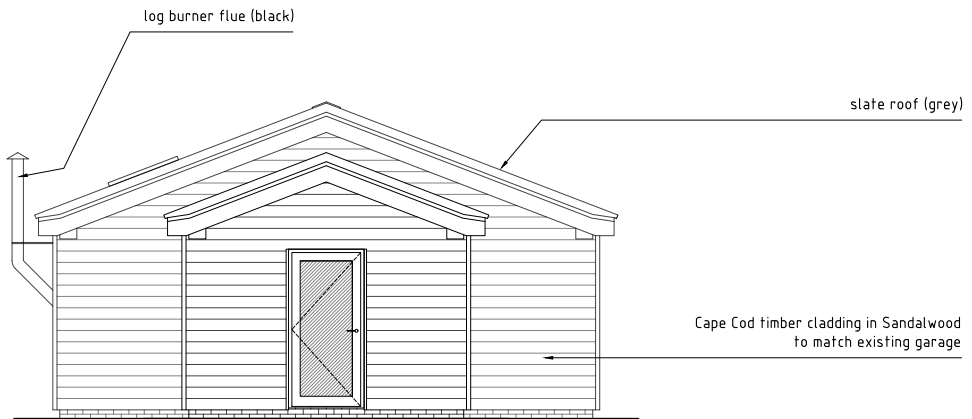

ELEVATION D
SCALE 1:100

DISCLAIMER NOTES:

Do not scale from these drawings except for planning purposes.
Please report any discrepancies to Sussex Oak Structures Ltd immediately.
All dimensions are to be checked on site before work commences.

Sussex Oak Structures owns the copyright to all drawings and illustrations contained within this document including engineers calculations and any photographs attached.
Non of the attached media is to be copied or distributed without the permission of Sussex Oak Structures Ltd.

NOTE:

Roof is slate grey.
Cladding is Cape Cod timber in Sandalwood colour to match existing.
Windows and doors are aluminium in Creme RAL 9001.
Flue is Black.

Rev.	Date	Revisions
E	17/06/26	Cladding note revised
D	21/05/26	Correction to post code. Labels altered and note added.
C	20/05/26	Correction to drawing title. Labels altered
B	14/05/26	Correction to address
A	27/04/26	Minor revision. Issued for planning

Sussex Oak Structures Ltd



Foxtrot Framing Yard
Holmbush Farm
Crawley Road
Faygate, Horsham
West Sussex
RH12 4SE
Telephone: 01293 851287
Mobile: 07771 920129

Project

**HAMMER HILL HOUSE
HAMMERPOND ROAD
PLUMMERS PLAIN
HORSHAM
RH13 6PE**

Job Title

**SINGLE STOREY
OAK/TIMBER FRAMED
ANNEXE**

Drawing Title

PROPOSED ELEVATIONS

Nett Floor Area

Scale 1:100 @ A3

Date 24/04/26 Drawn by MEM

Drg. Ref.	Rev.
SOS/857/102	E