


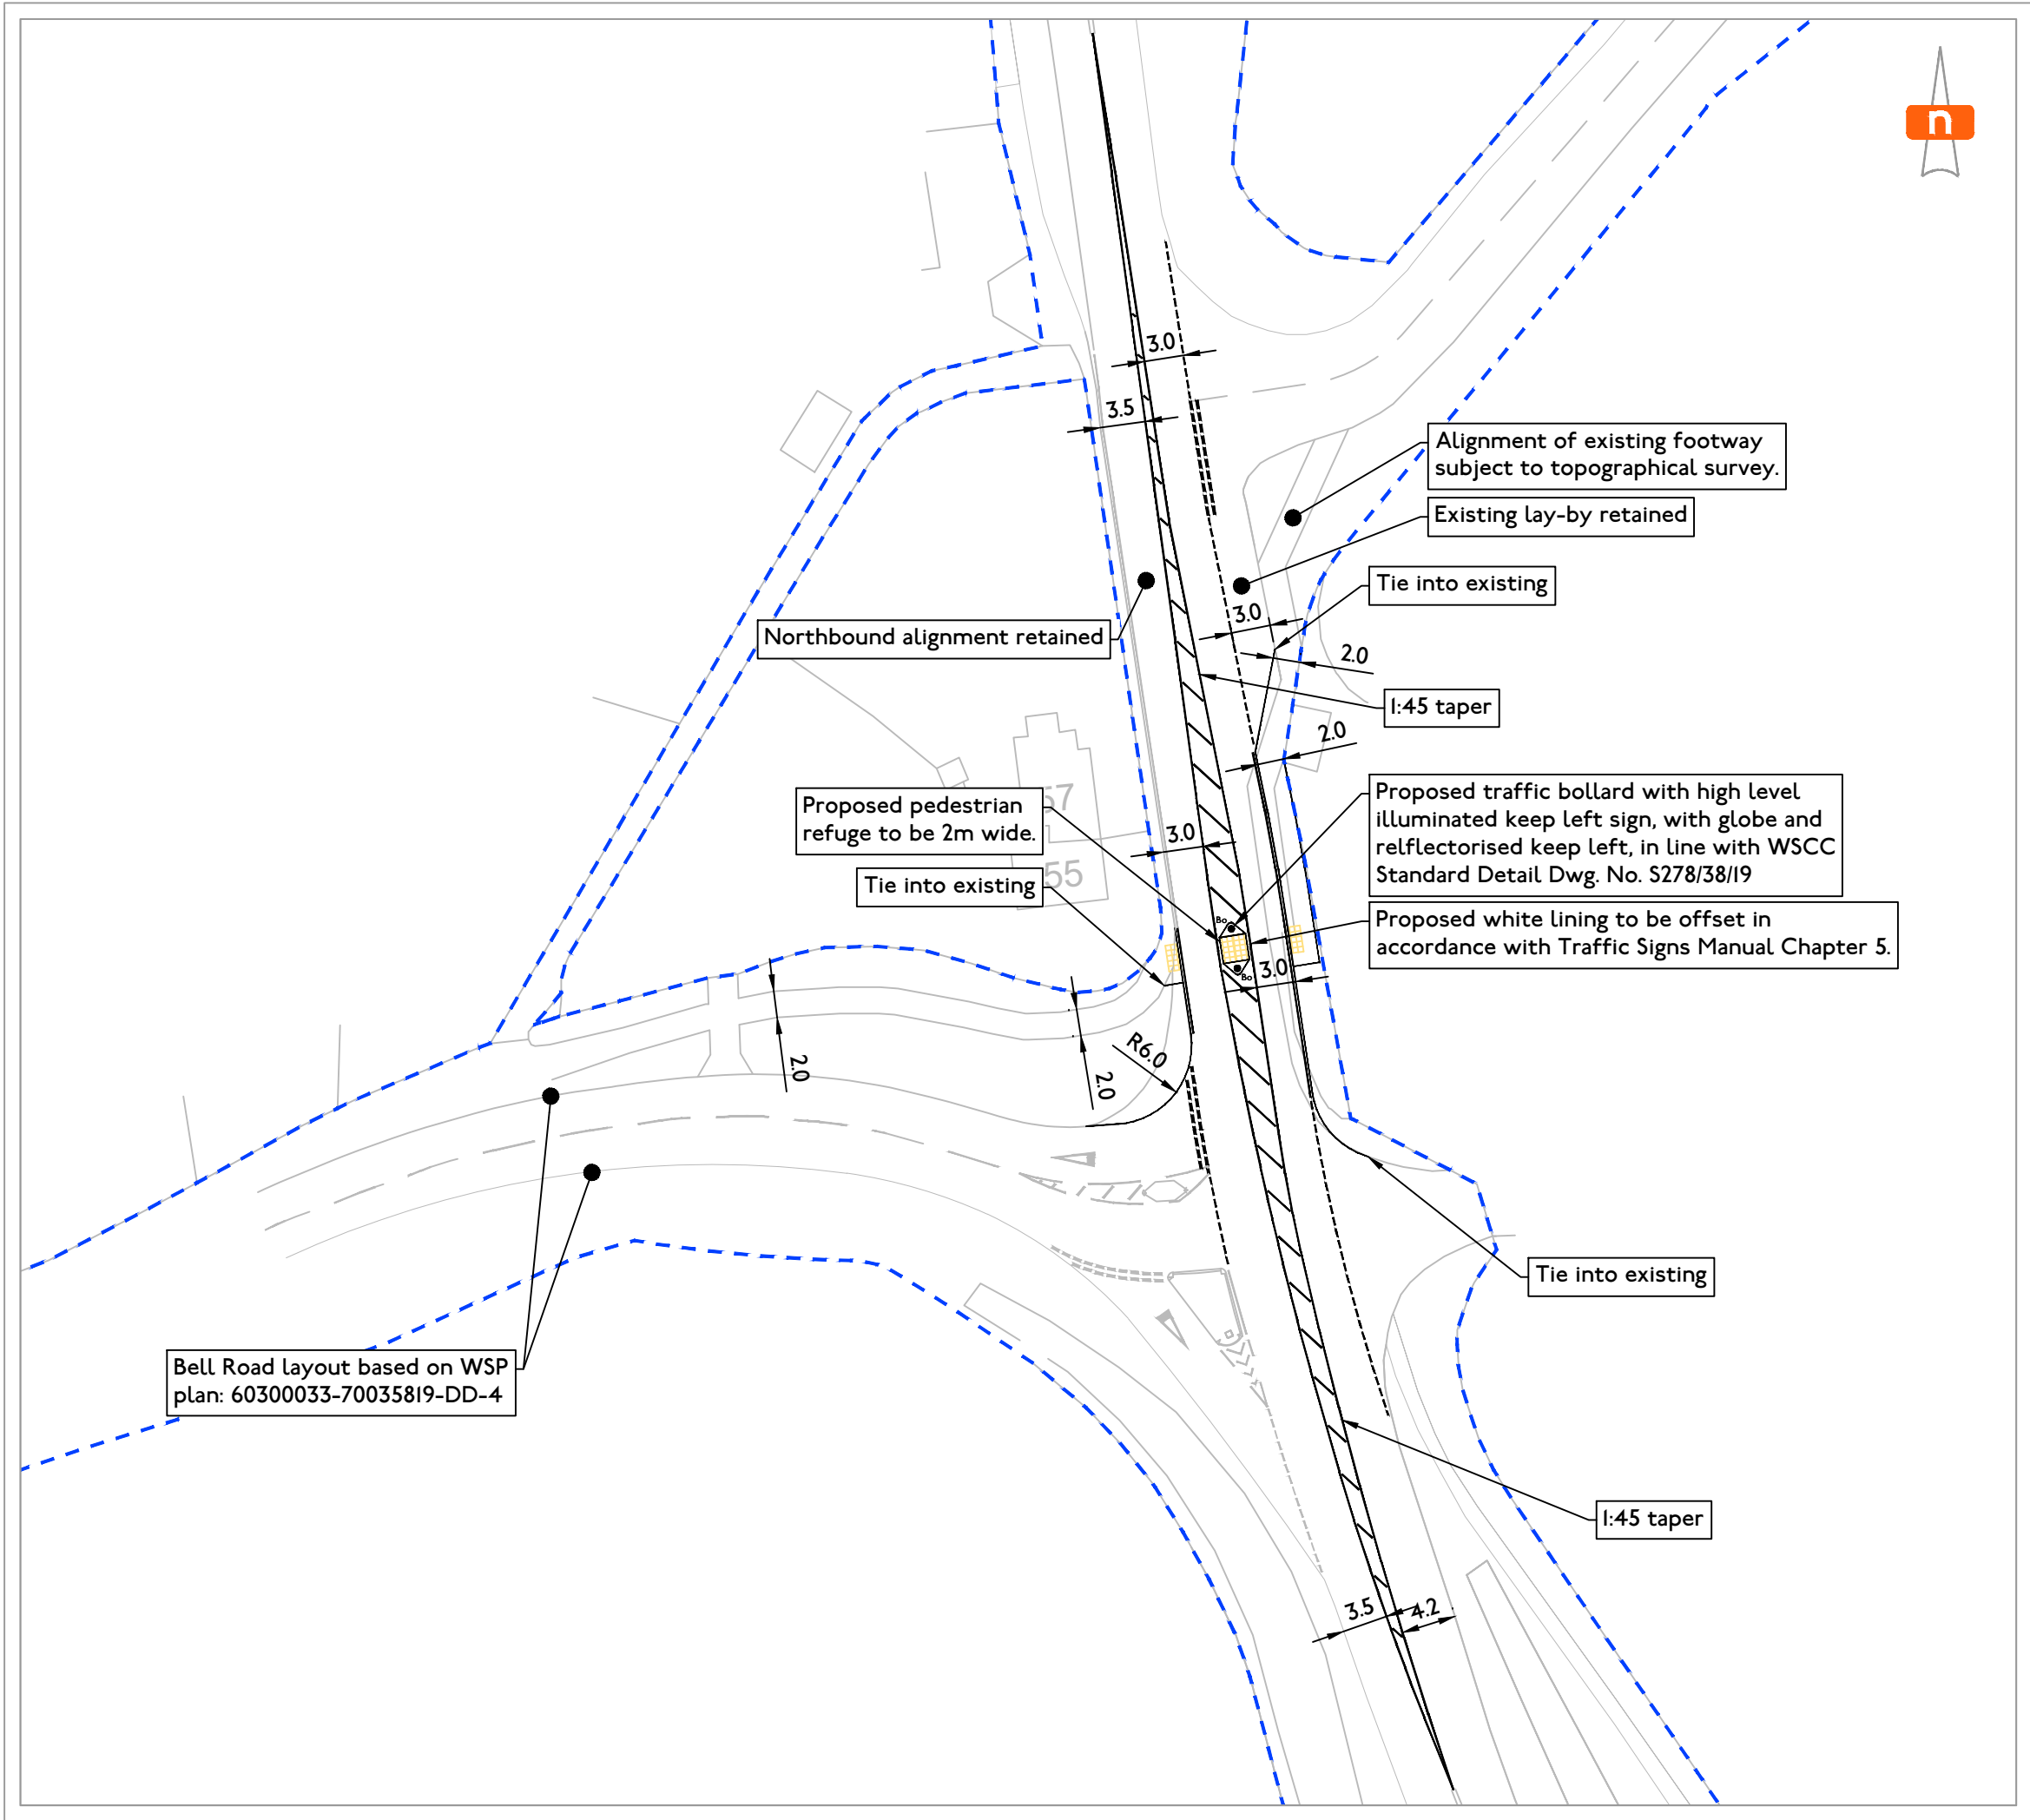

- Note:
1. This drawing is indicative and subject to discussions with local & national highway authorities. This design is also subject to confirmation of land ownership, topography location of statutory services, detailed design and traffic modelling.
 2. Road markings & traffic signs are to be in accordance with "The Traffic Signs Regulations and General Directions 2016".
 3. Do not scale from this drawing. Work from figured dimensions only.
 4. All dimensions are shown in metres unless noted otherwise.
 5. Layout based on OS mapping

	Existing layout
	Proposed layout
	Highway boundary
	Proposed tactile paving
	Proposed traffic bollard

F	13.07.2026	REVISED KEEP LEFT SIGNAGE
E	22.06.2026	UPDATE TO PROPOSED LAYOUT
D	16.06.2026	UPDATE TO PROPOSED LAYOUT
C	01.09.2025	BORDER UPDATES
B	03.09.2021	RSA COMMENTS ADDRESSED
A	08.04.2021	PED REFUGE PROVIDED
-	01.02.2021	Initial Issue
REV	DATE	REMARKS

CLIENT

WIENERBERGER LTD

JOB TITLE

STATION ROAD, WARNHAM

DRAWING TITLE

PROPOSED A24 PEDESTRIAN CROSSING

DRAWING NO.

J32-8671-PS-005

DRAWN	RM	CHECKED	CB
CREATED	FEB '21	SCALE	1:500 at A3

mode transport planning
Butler House
177 - 178 Tottenham Court Road
London
W1T 7NY

T 020 3848 9719
E info@modetransport.co.uk
W www.modetransport.co.uk

