


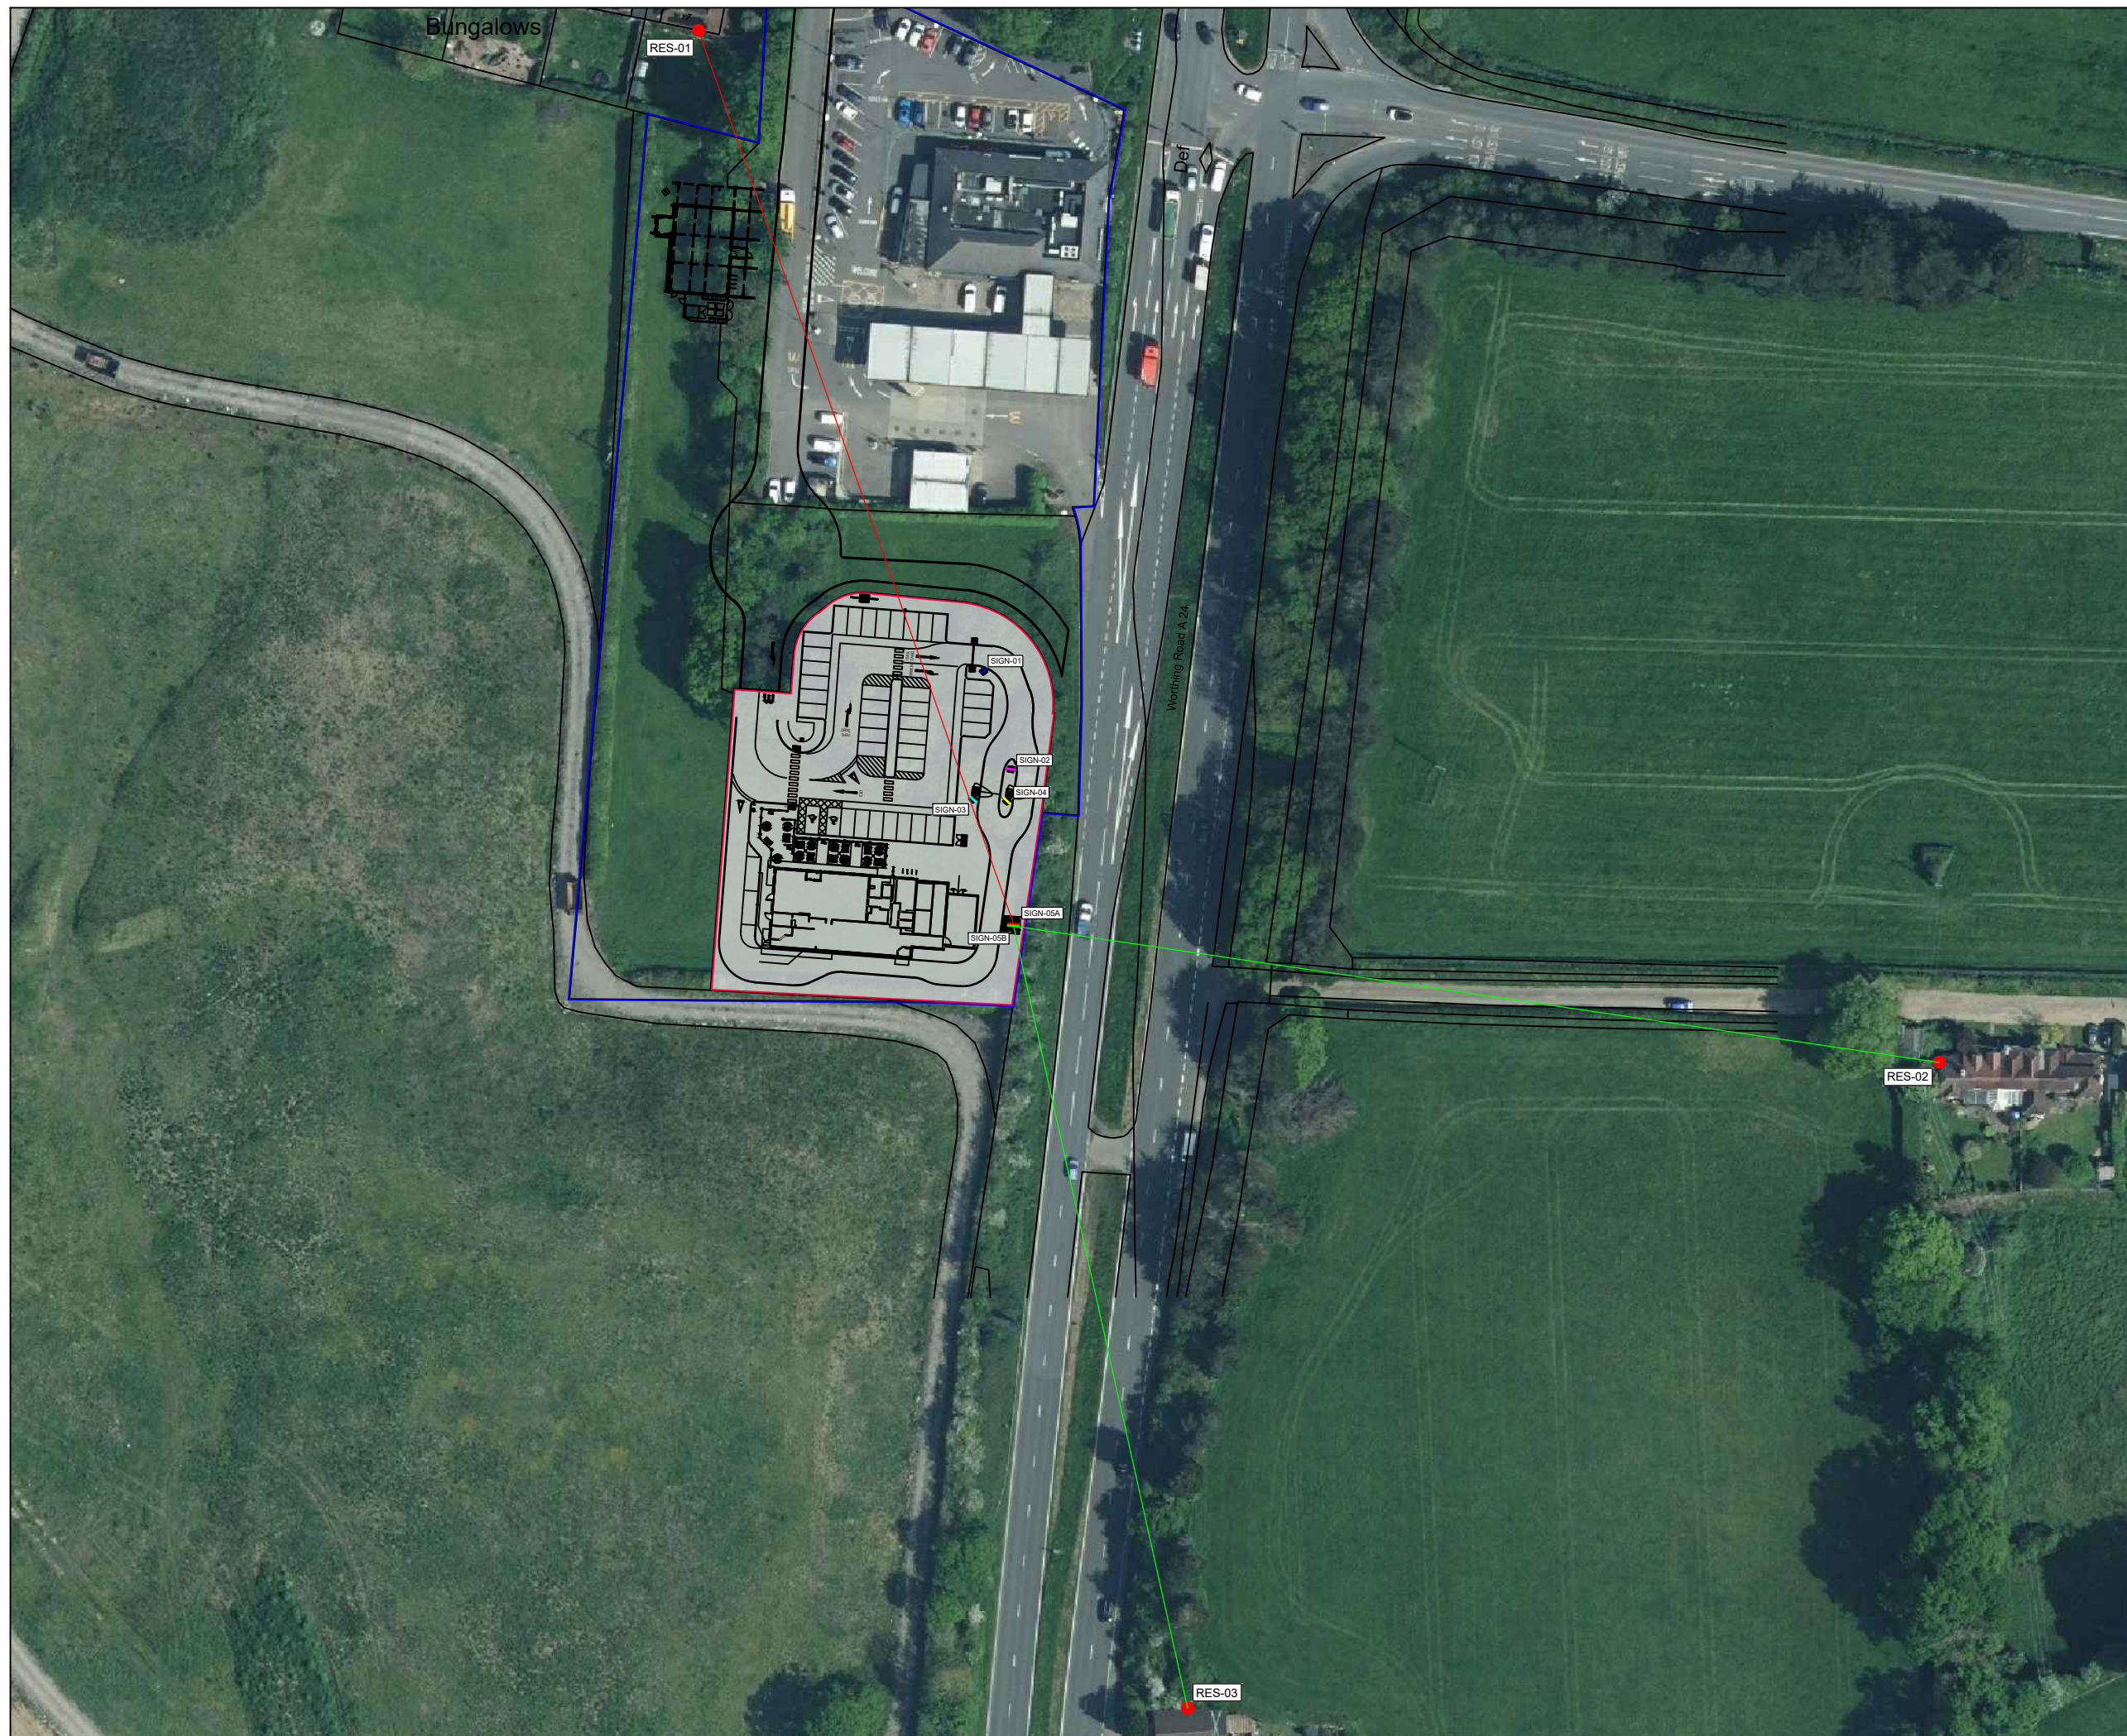

Notes:

1. This drawing is confidential and may not be reproduced, manufactured or exploited in whole or part without written consent.

2. Dimensions are not to be scaled from this drawing.

3. Official issues of this drawing are in paper or pdf format only. Dwg files are for reference only.

4. This drawing is for environmental planning purposes only and shall not be used for any other purpose.

A	12/11/25	Totem at 200cd/m2		DC
Rev	Date	Details		Drawn
Project		McDonald's Buck Barn		
Residential Receptor Location Plan				
Strenger Ltd				
Date NOV 25		Scale NTS		Drawn OC
Drawing No. SK-01				
Status		FOR ENV' PLANNING		
Checked DC		Print A3		