



ISSUE STATUS

# FOR PLANNING

CLIENT  
**TIM MITRA**

PROJECT  
**PALMERS STUD**

| REV | DESCRIPTION  | DATE     |
|-----|--------------|----------|
| A   | FOR PLANNING | 05.08.26 |
|     |              |          |
|     |              |          |
PROPOSED MATERIAL FINISHES

1. Roof

Pitched roof: dark grey slate to match the main dwelling  
Soffits & fascia: light grey/brown  
Downpipes & guttering: light grey/brown

2. Walls

Above DPC: off-white render  
Below DPC: face brick to match the main house

3. Windows & Doors

Windows: light grey/brown to match main house  
Doors: light grey/brown to match main house

| PROJECT ID | DATE of ISSUE |
|------------|---------------|
| 45855      | 05.08.26      |


| SCALE (@ A1) | REV |
|--------------|-----|
| 1 : 50       | A   |

TITLE  
**ANNEX EXISTING**

DWG No.


# A108

©2024

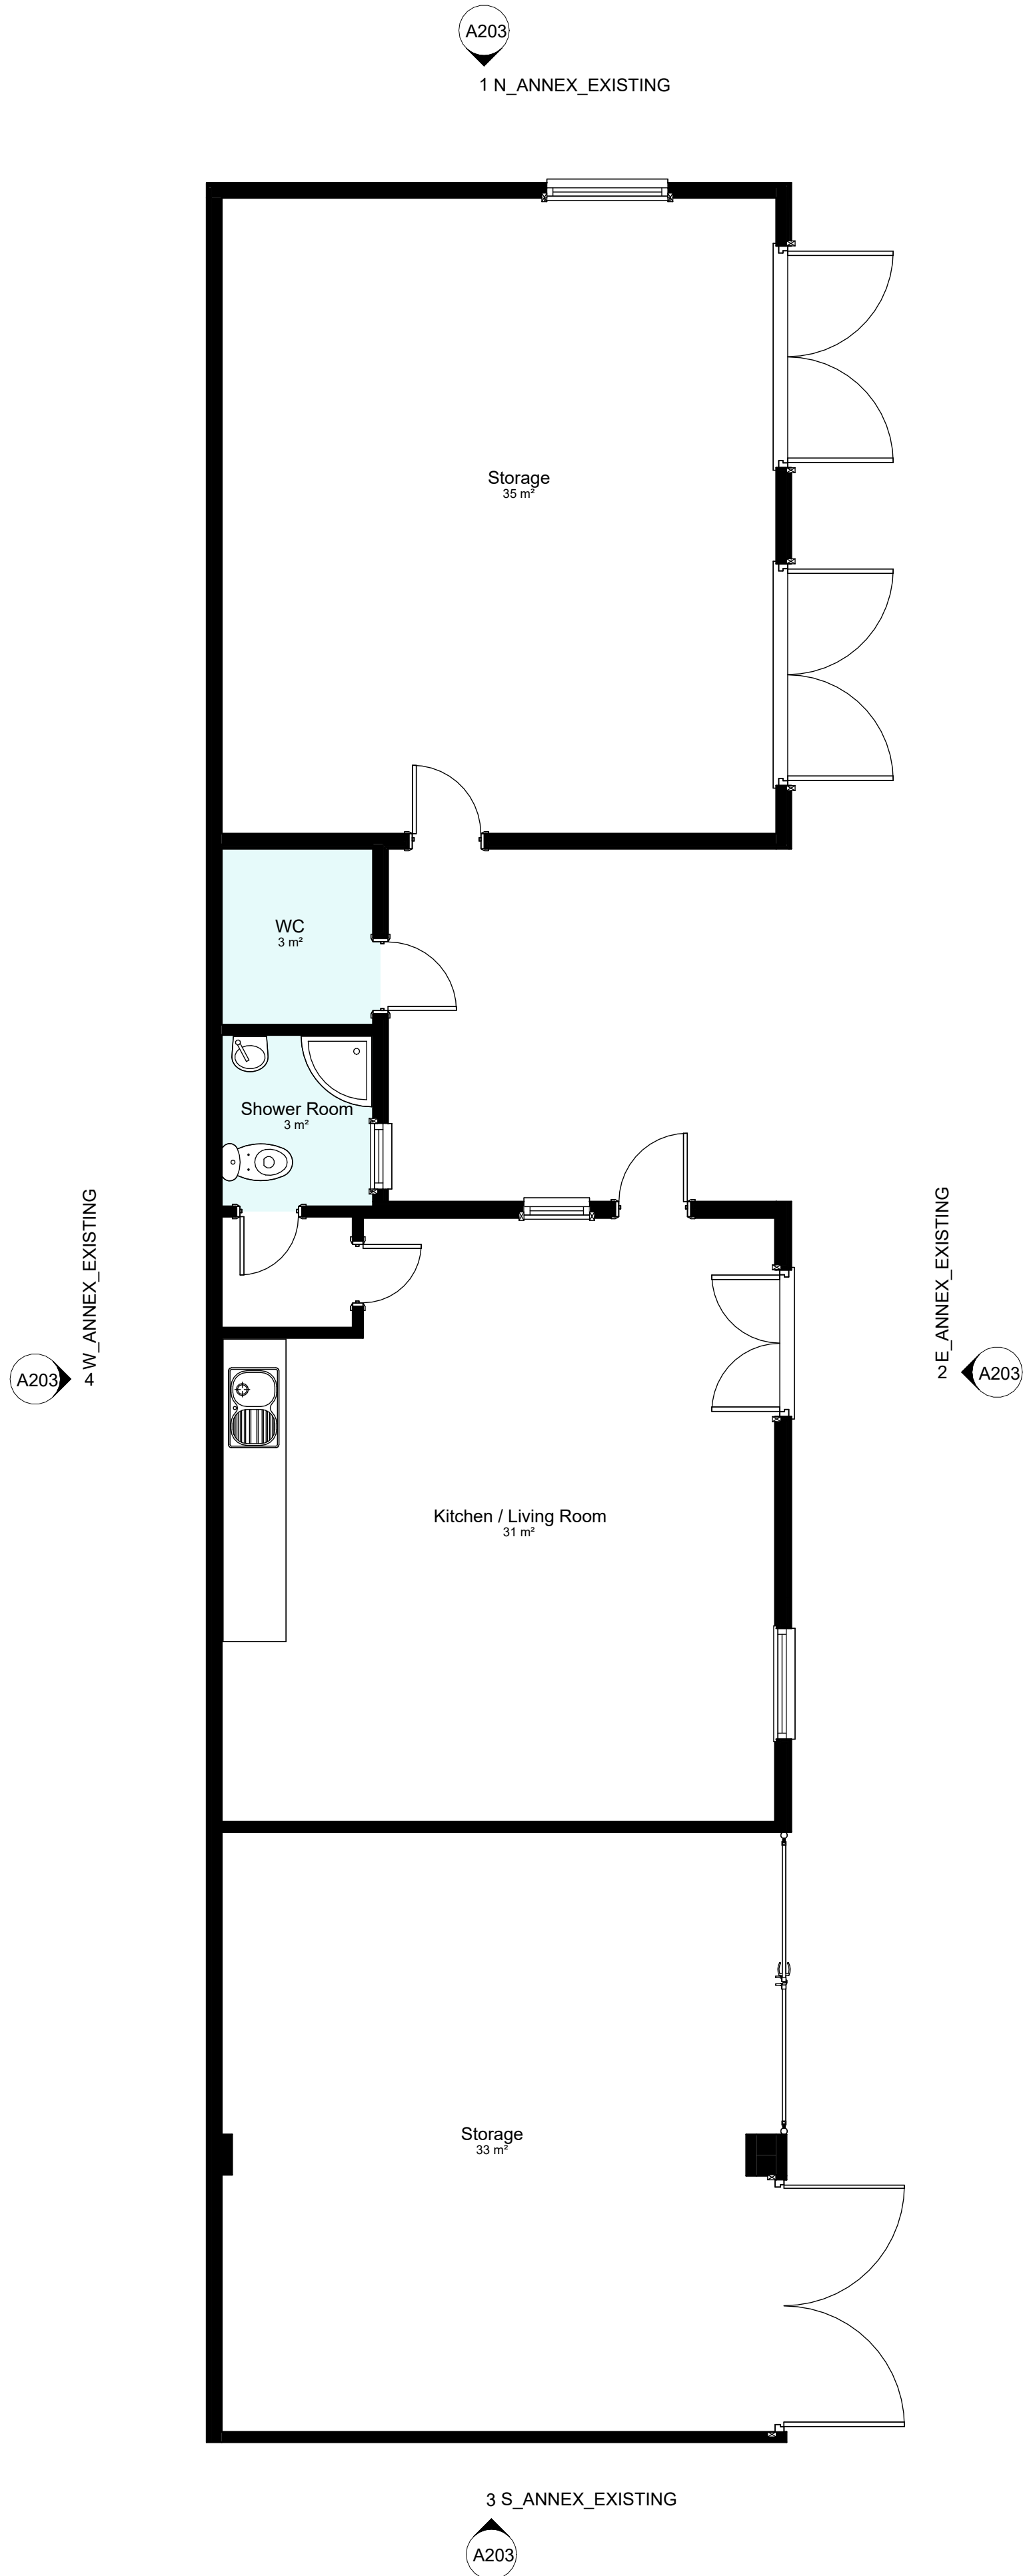

**1 G\_ANNEX\_EXISTING**  
1 : 50

| Room Schedule_Existing |         |           |
|------------------------|---------|-----------|
| Name                   | Area m2 | Perimeter |
| Storage                | 35 m²   | 23612     |
| Kitchen / Living Room  | 31 m²   | 22975     |
| Shower Room            | 3 m²    | 6400      |
| WC                     | 3 m²    | 6489      |
| Storage                | 33 m²   | 23849     |

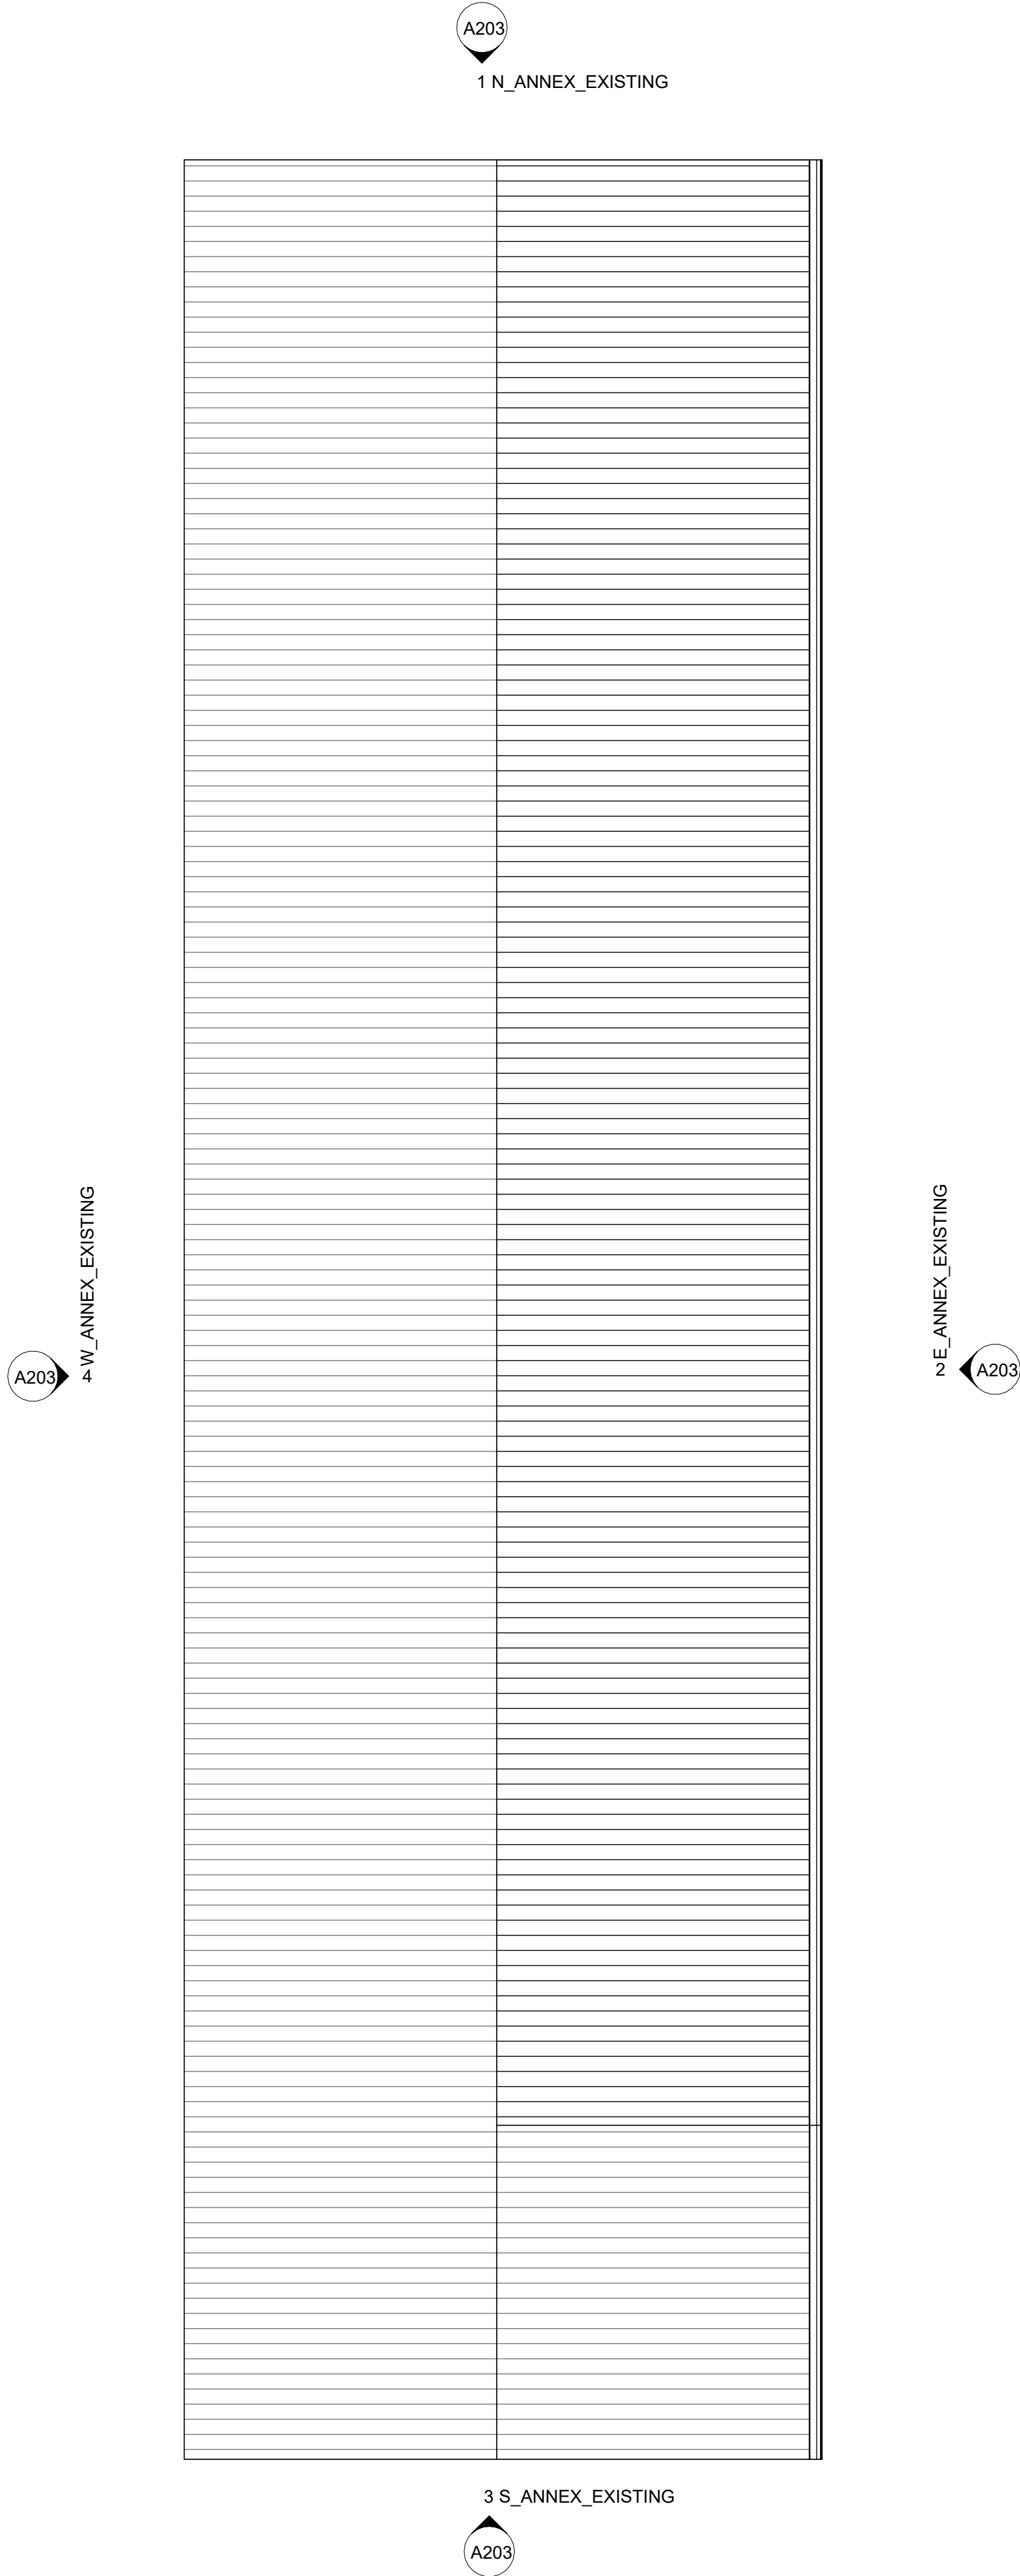

**2 R\_ANNEX\_EXISTING**  
1 : 50

