



Reference Level - R (house)
5879

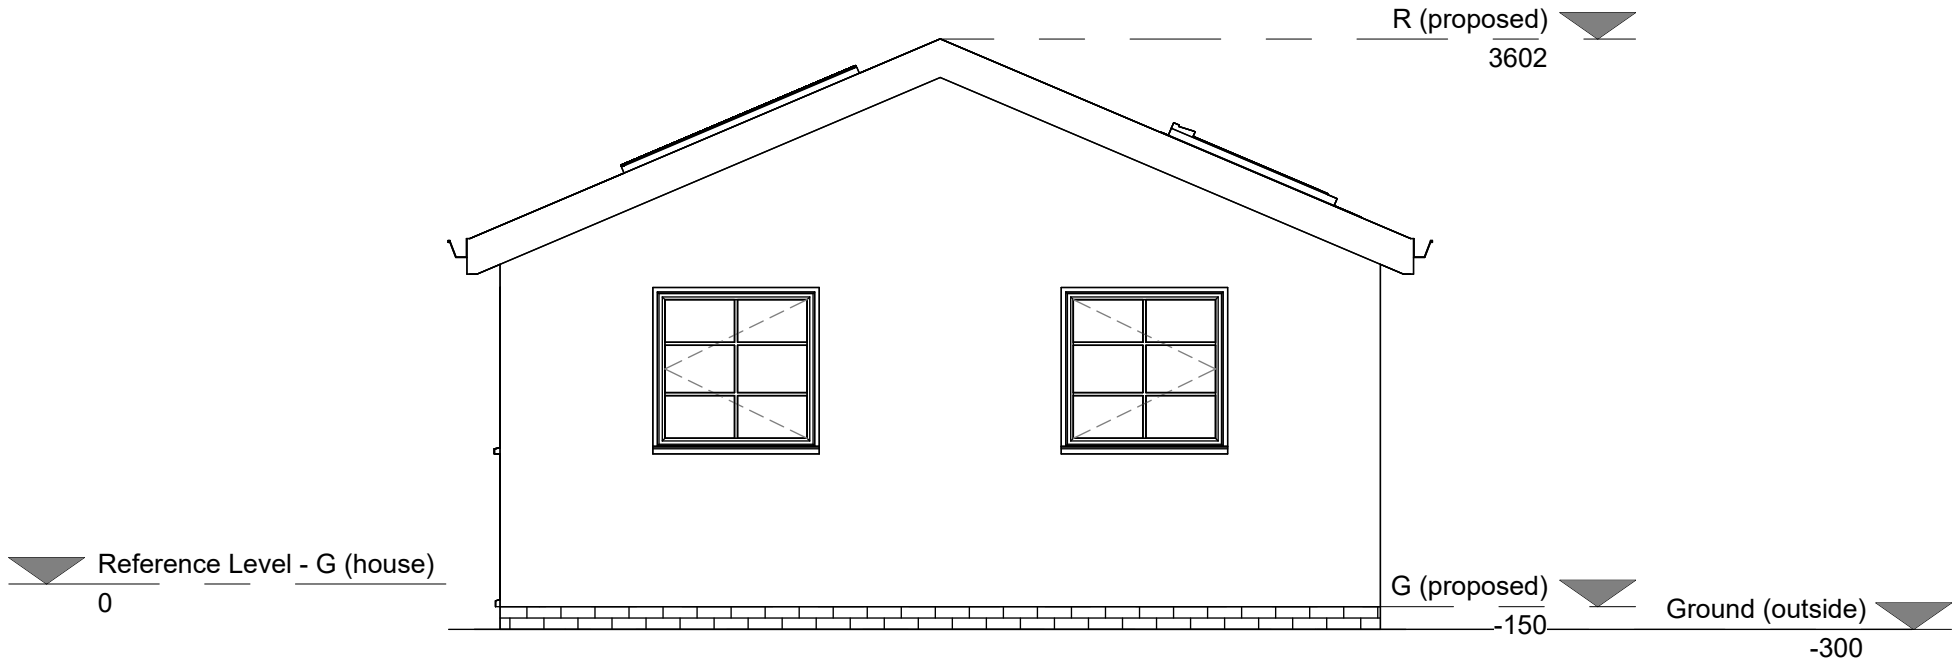


2 N_ANNEX_PROPOSED
1 : 50

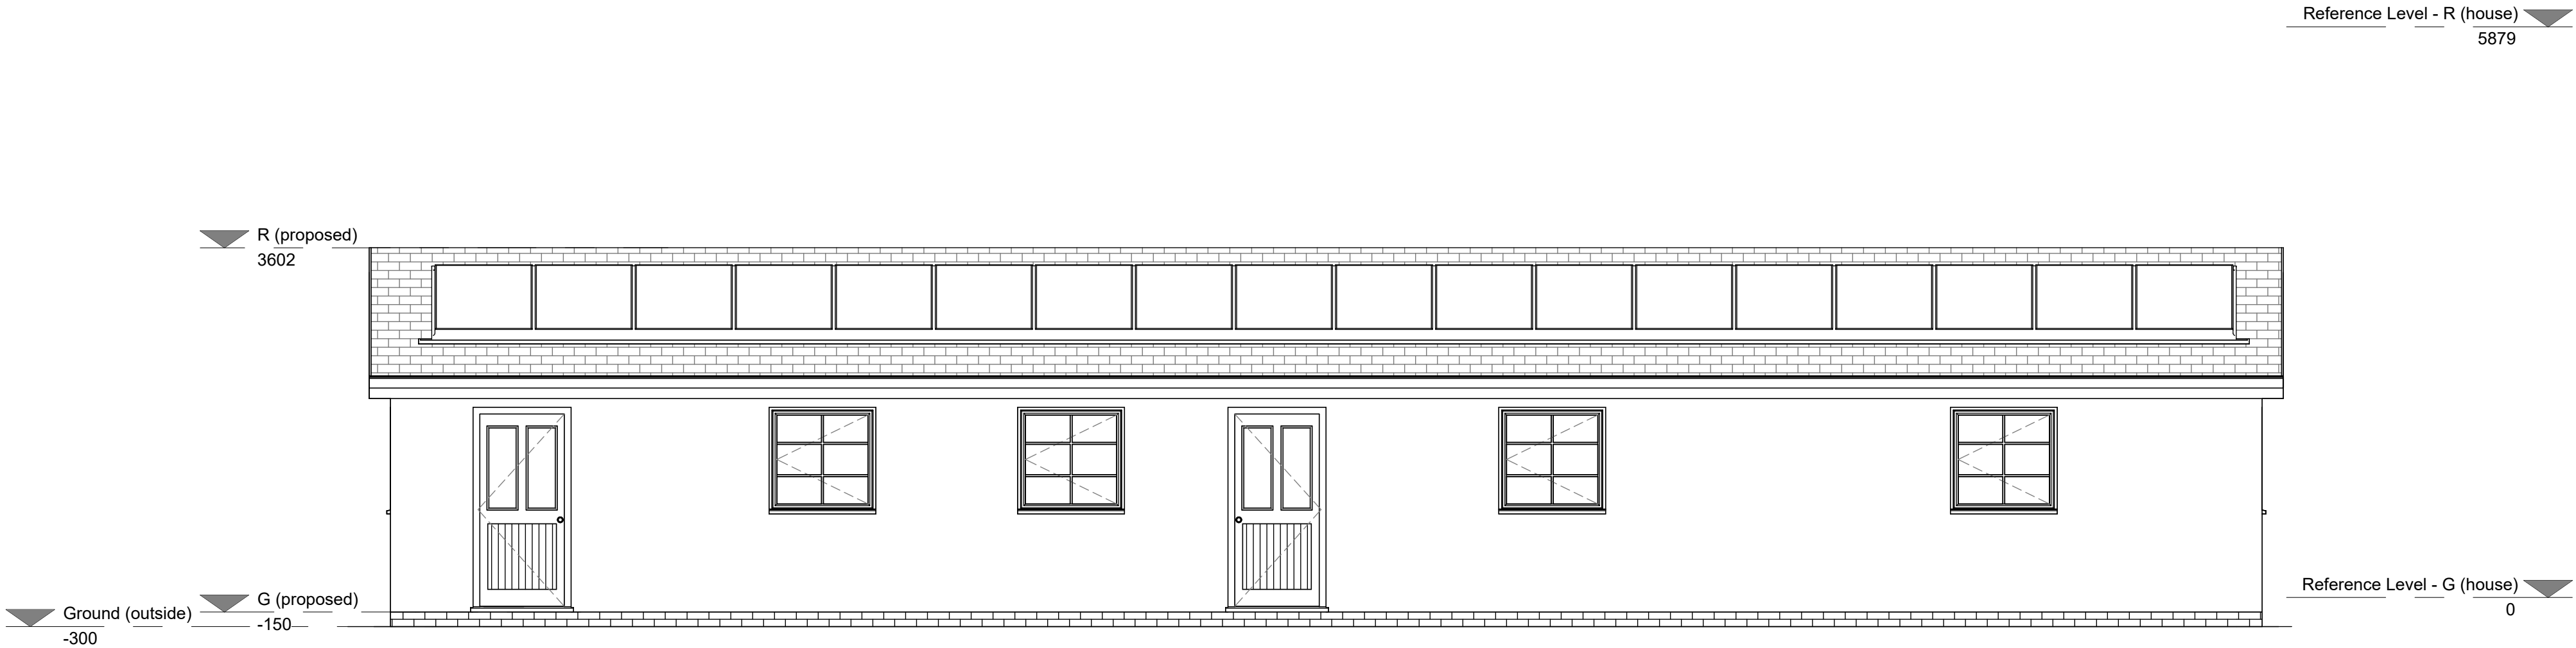


1 E_ANNEX_PROPOSED
1 : 50

Reference Level - R (house)
5879

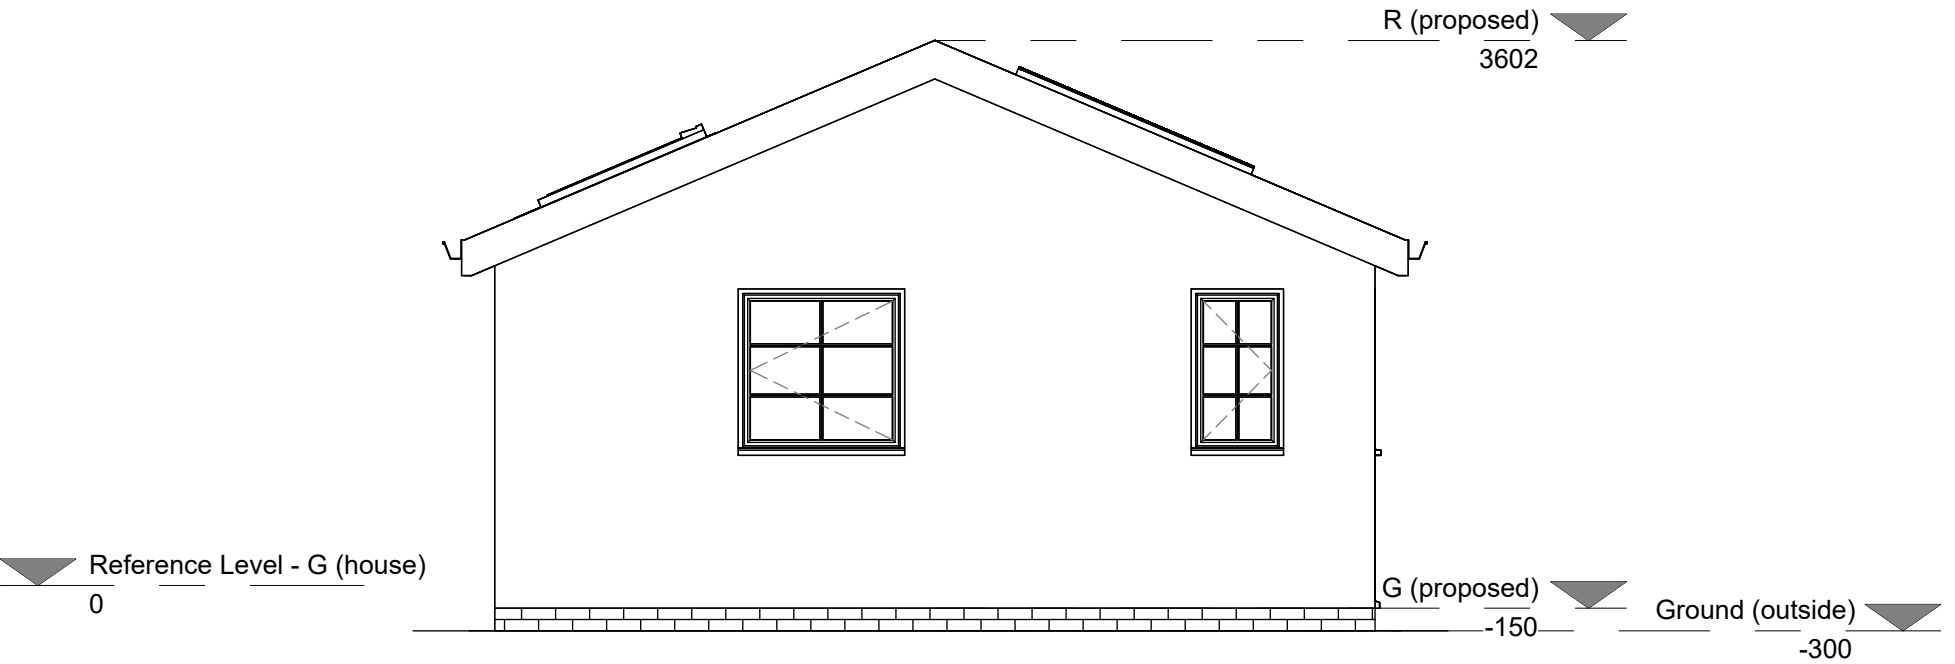

3 S_ANNEX_PROPOSED
1 : 50

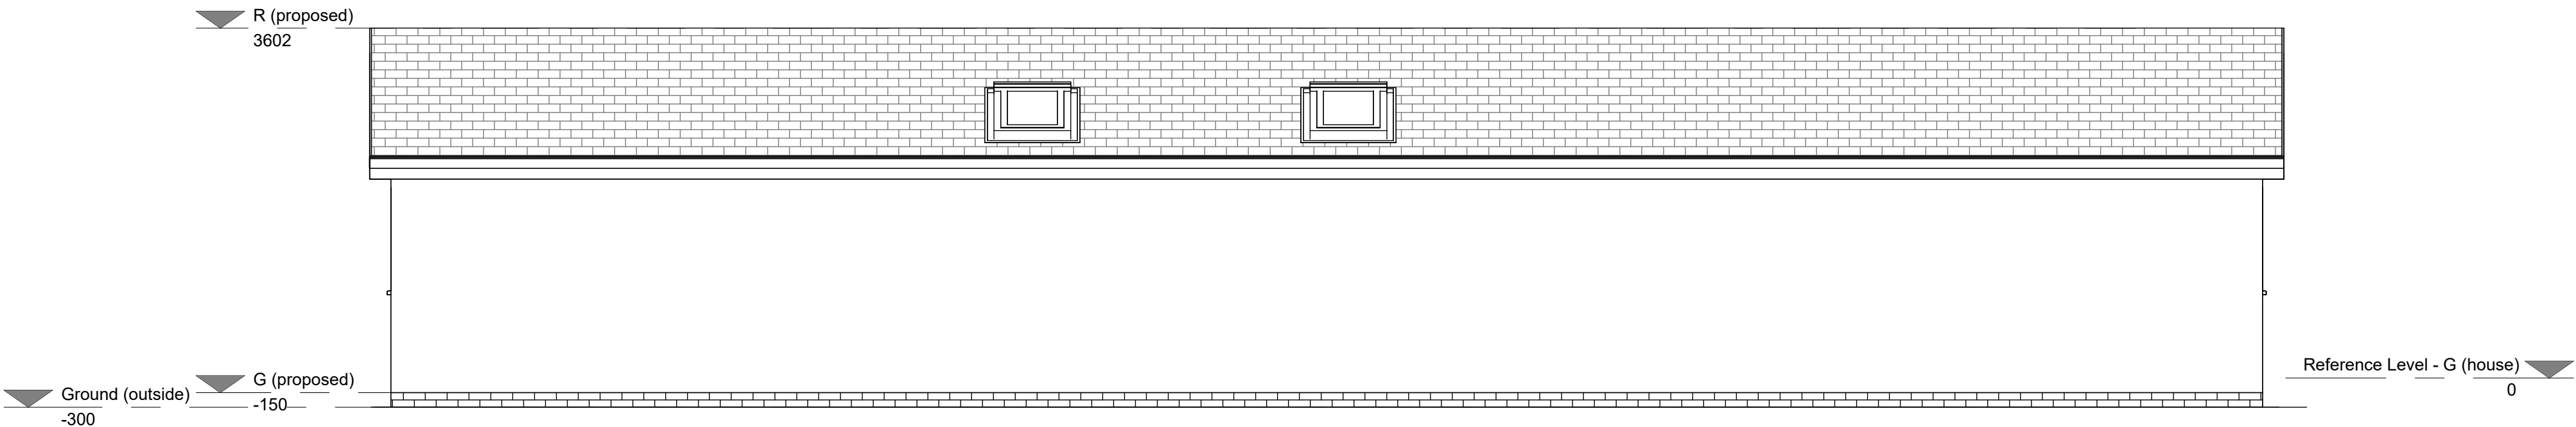

4 W_ANNEX_PROPOSED
1 : 50



FOR PLANNING

CLIENT

TIM MITRA

PROJECT

PALMERS STUD

REV	DESCRIPTION	DATE
A	FOR PLANNING	05.08.26

PROPOSED MATERIAL FINISHES

1. Roof

Pitched roof: dark grey slate to match the main dwelling
Soffits & fascia: light grey/brown
Downpipes & guttering: light grey/brown

2. Walls

Above DPC: off-white render
Below DPC: face brick to match the main house

3. Windows & Doors

Windows: light grey/brown to match main house
Doors: light grey/brown to match main house

PROJECT ID	DATE of ISSUE
45855	05.08.26
SCALE (@ A1)	REV
1 : 50	A

TITLE

ELEVATIONS ANNEX
PROPOSED

DWG No.

A204

©2024