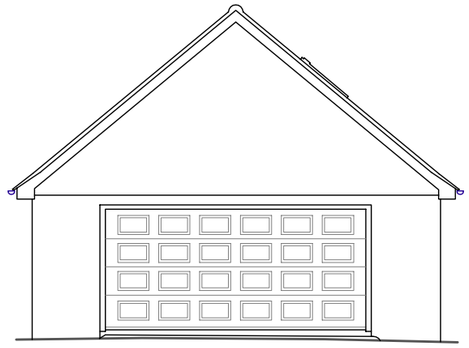

West Elevation

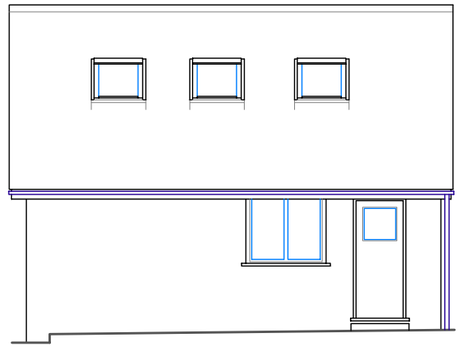

South Elevation

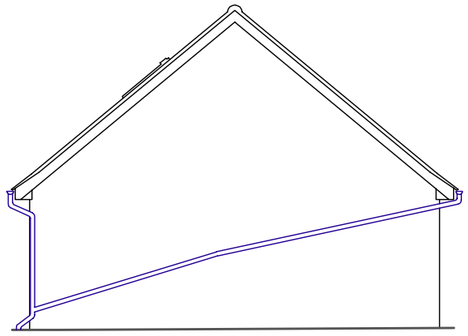

East Elevation

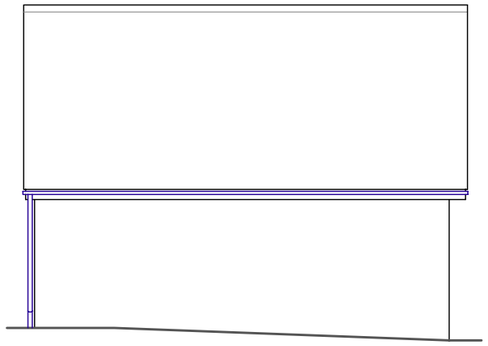

North Elevation

SCALE 1:100m

0 1 2 3 4 5 6

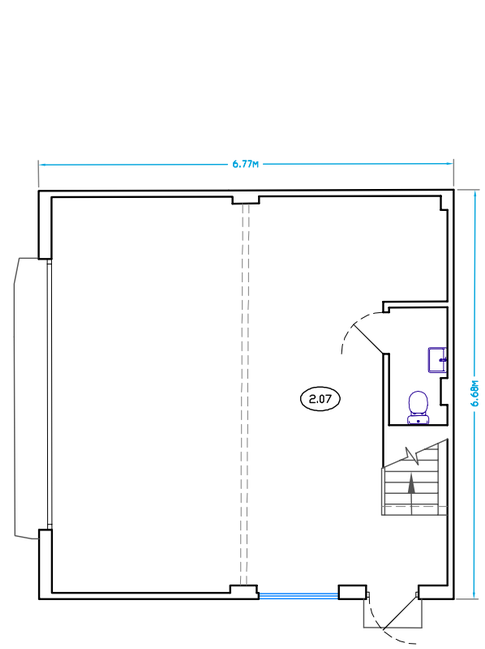

Ground Floor

Floor Area 41.3m²

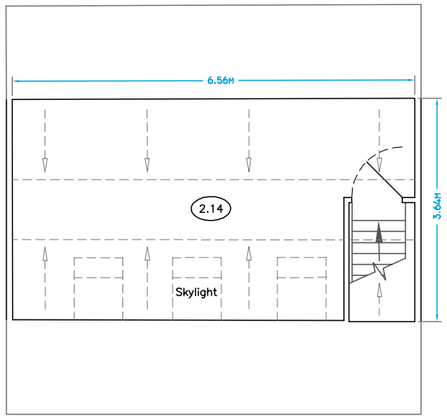

First Floor

Floor Area 21.8m²

job	Old Bonnetts Cottage, Bonnetts Lane Ifield, Surrey RH11 0NY	scale(s)	1:20 ☐ 1:50 ☐ 1:100 ☒ 1:200 ☐ 1:500 ☐	job no.	dwg no. EPL
dwg	GARAGE - PLANS & ELEVATIONS as Existing			drawing size A3	date 13 Feb 2025 / rev A