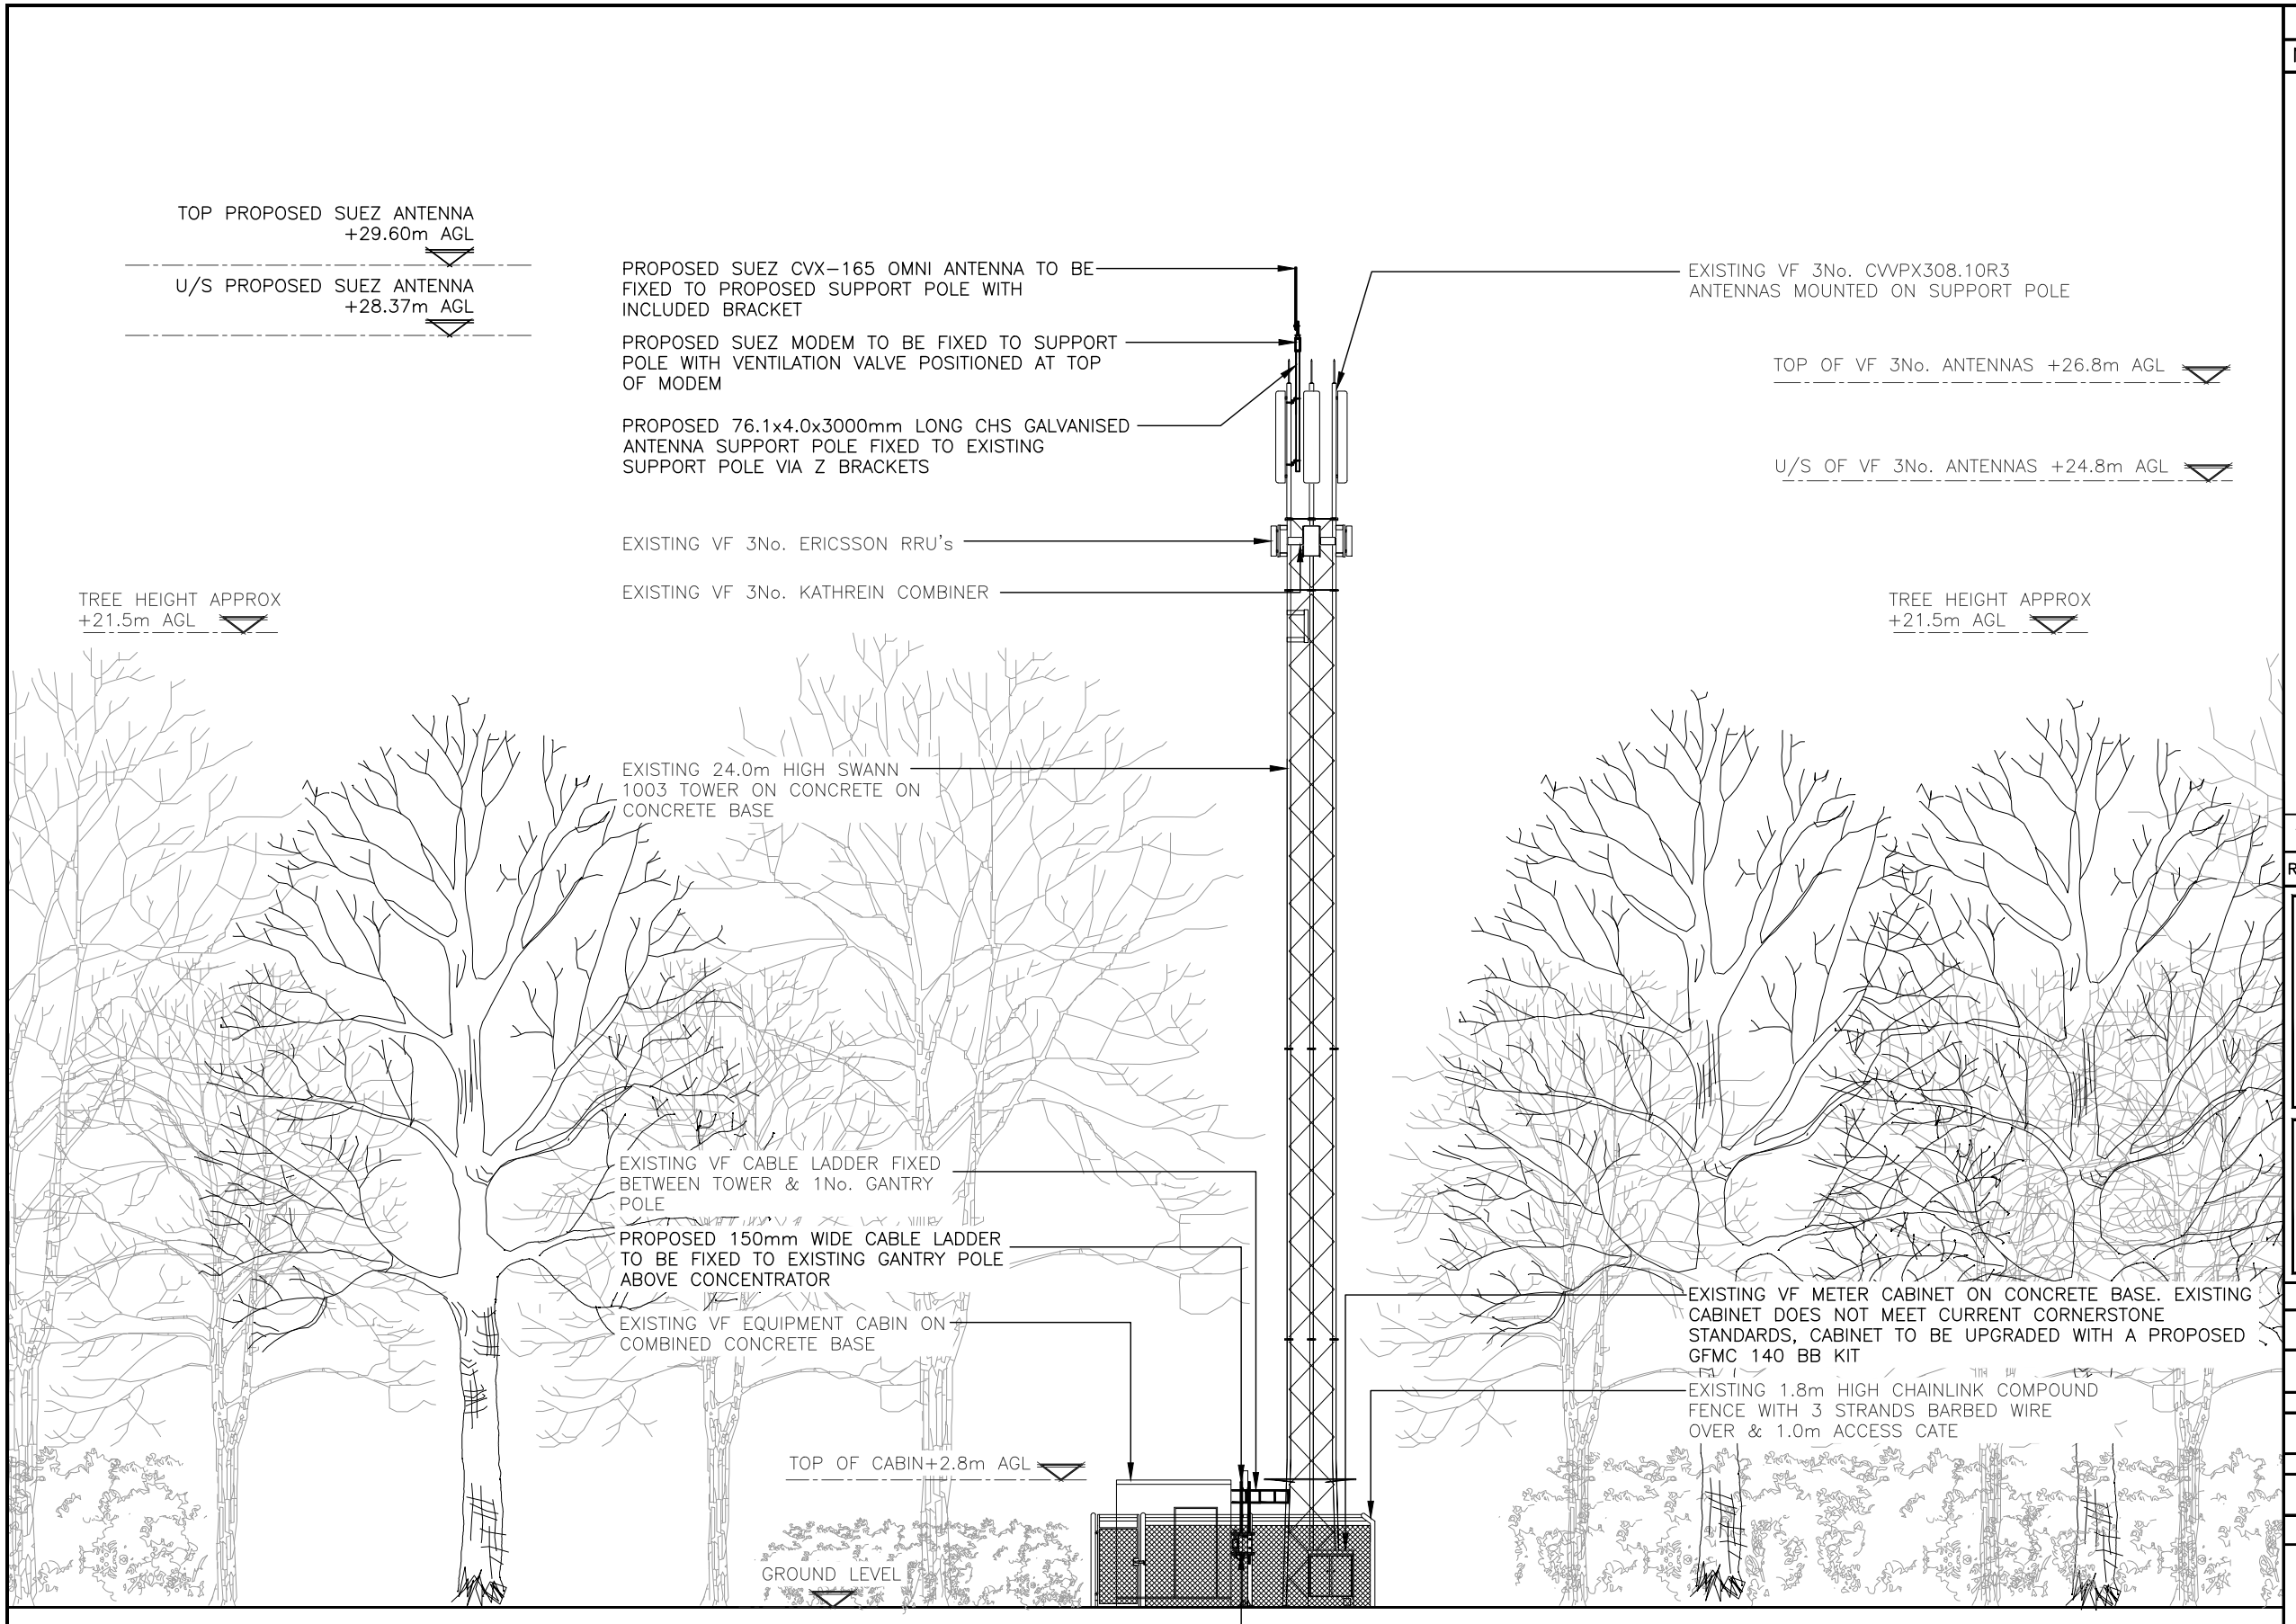


ALL DIMENSIONS ARE IN mm UNLESS NOTED OTHERWISE

N.G.R E: 516887 N: 136838

NOTES:

PATH HEAVILY OVERGROWN. ROUTE TO BE CLEARED TO ALLOW ACCESS TO / FROM COMPOUND.

| REV | MODIFICATION | BY | CH | DATE |
|---|---|---|---|---|
| 1A | CONSTRUCTION ISSUE | AMB | DH | 28.10.25 |

telent
Part of M Group

cornerstone

| Cell Name | Opt. |
|---|---|
| TICKFOLD FARM | – |

Cell ID No

| CSID | – | VF | – | TEF |
|---|---|---|---|---|
| 12371825 | | 5924vf | | N/A |
| Project No. | – | N/A | – | N/A |
| 12273890 | | SWS_CST008 | | – |

Site Address / Contact Details

DORKING ROAD
KINGSFOLD
HORSHAM
WEST SUSSEX
RH12 3SD

Drawing Title: PROPOSED SITE ELEVATION

Purpose of issue: CONSTRUCTION — Dwg Rev: 1A

Drawing Number: 301

Surveyed By: CP — Original Sheet Size: A3 — Pack Issue:

| Drawn: | Date: | Checked: | Date: | |
|---|---|---|---|---|
| AMB | 28/10/25 | DH | 28/10/25 | 1A |