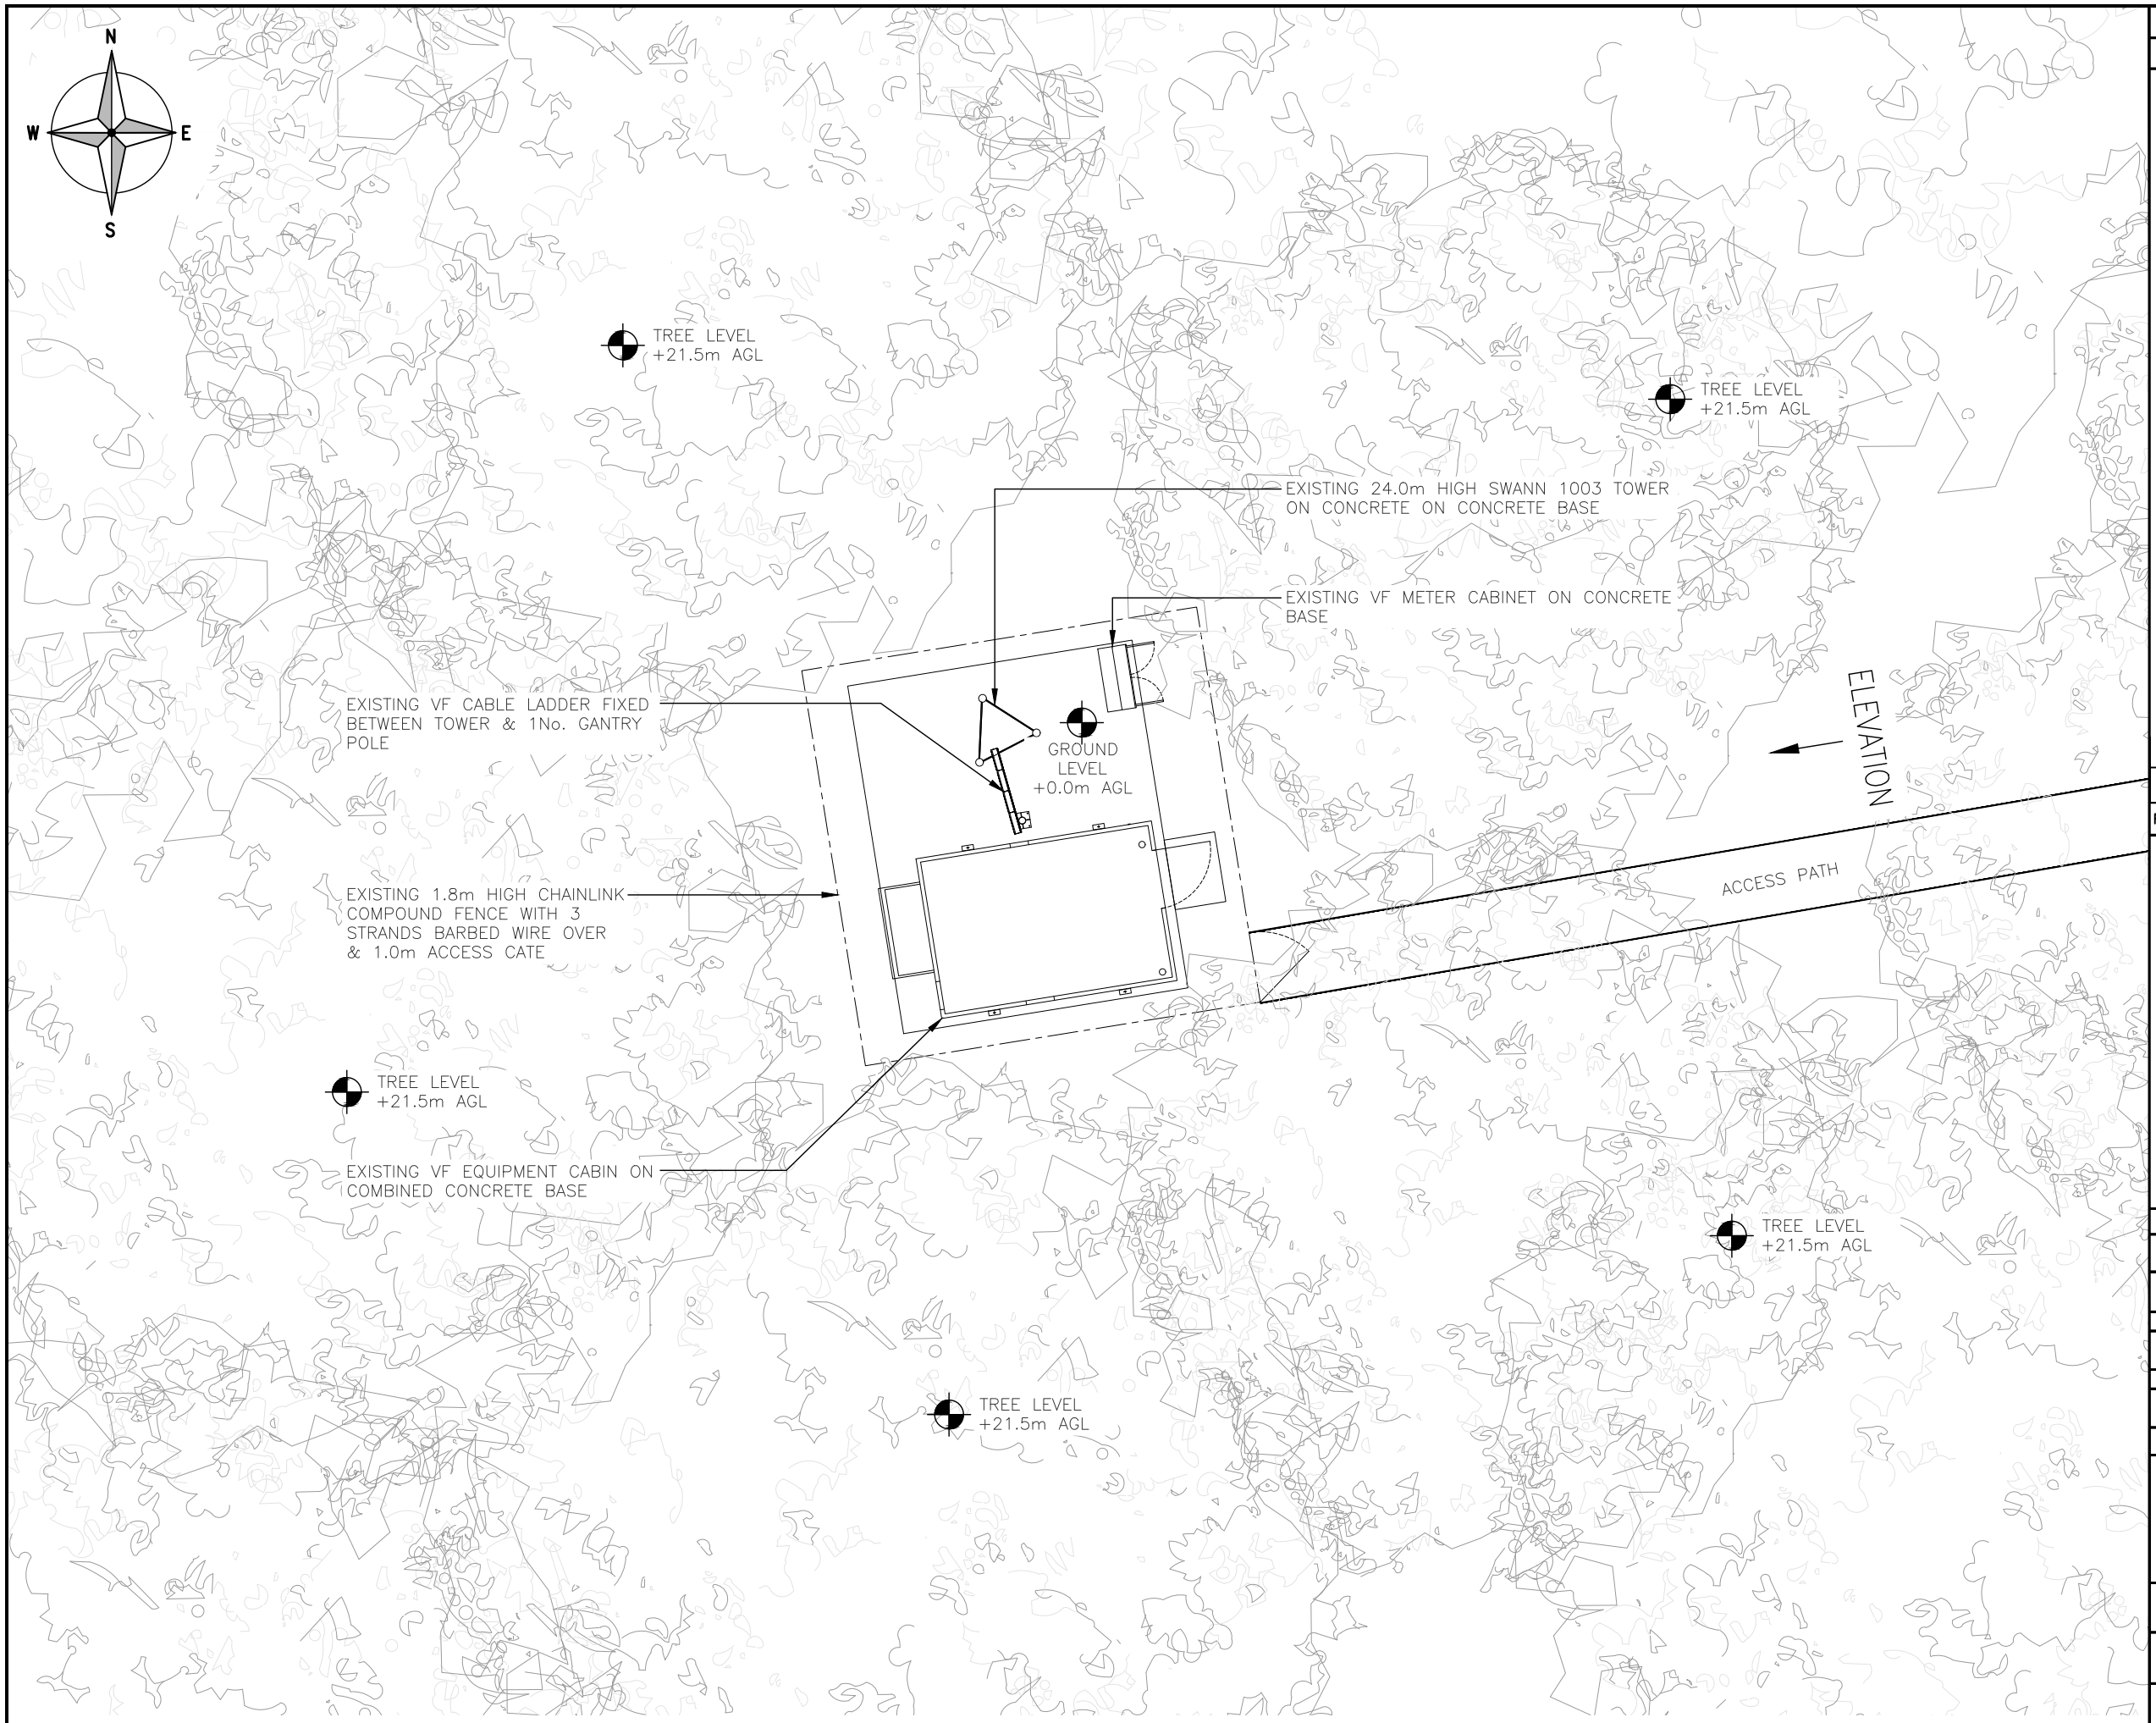

ALL DIMENSIONS ARE IN mm UNLESS NOTED OTHERWISE

N.G.R E: 516887 N: 136838

NOTES:

REV	MODIFICATION	BY	CH	DATE
1A	CONSTRUCTION ISSUE	AMB	DH	28.10.25

telent

Part of M Group

cornerstone

Cell Name	Opt.
TICKFOLD FARM	–

Cell ID No

CSID	– VF	– TEF
12371825	5924vf	N/A
Project No.	– N/A	– N/A
12273890	SWS_CST008	–

Site Address / Contact Details

DORKING ROAD
KINGSFOLD
HORSHAM
WEST SUSSEX
RH12 3SD

Drawing Title: EXISTING SITE PLAN

Purpose of issue: CONSTRUCTION — Dwg Rev: 1A

Drawing Number: 200

Surveyed By:	Original Sheet Size:	Pack Issue:
CP	A3	1A

Drawn:	Date:	Checked:	Date:
AMB	28/10/25	DH	28/10/25