

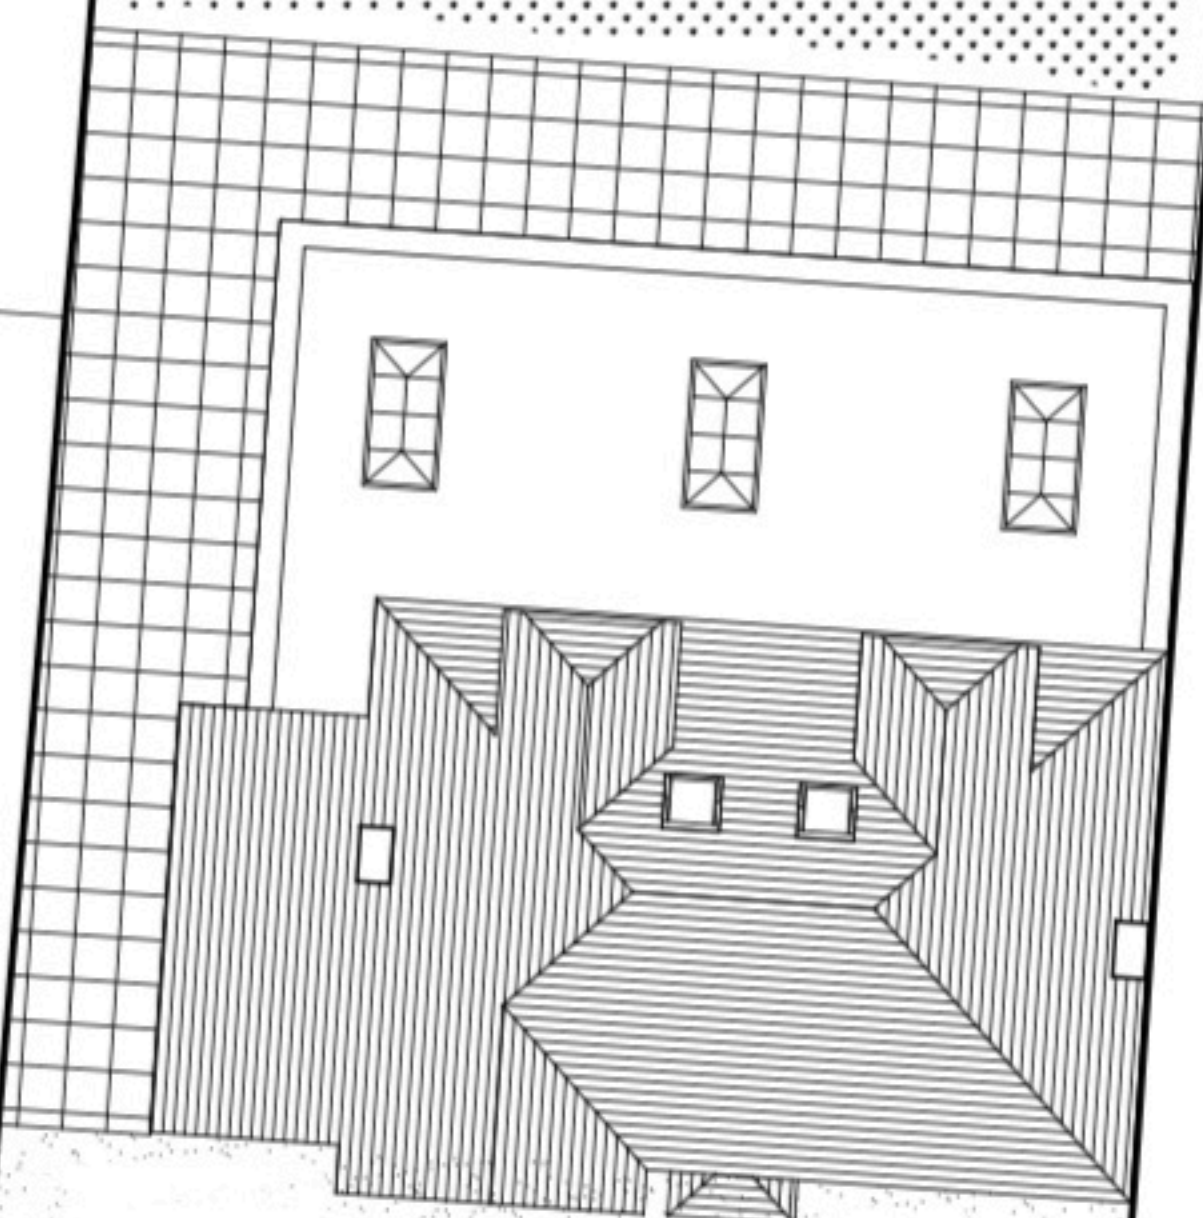


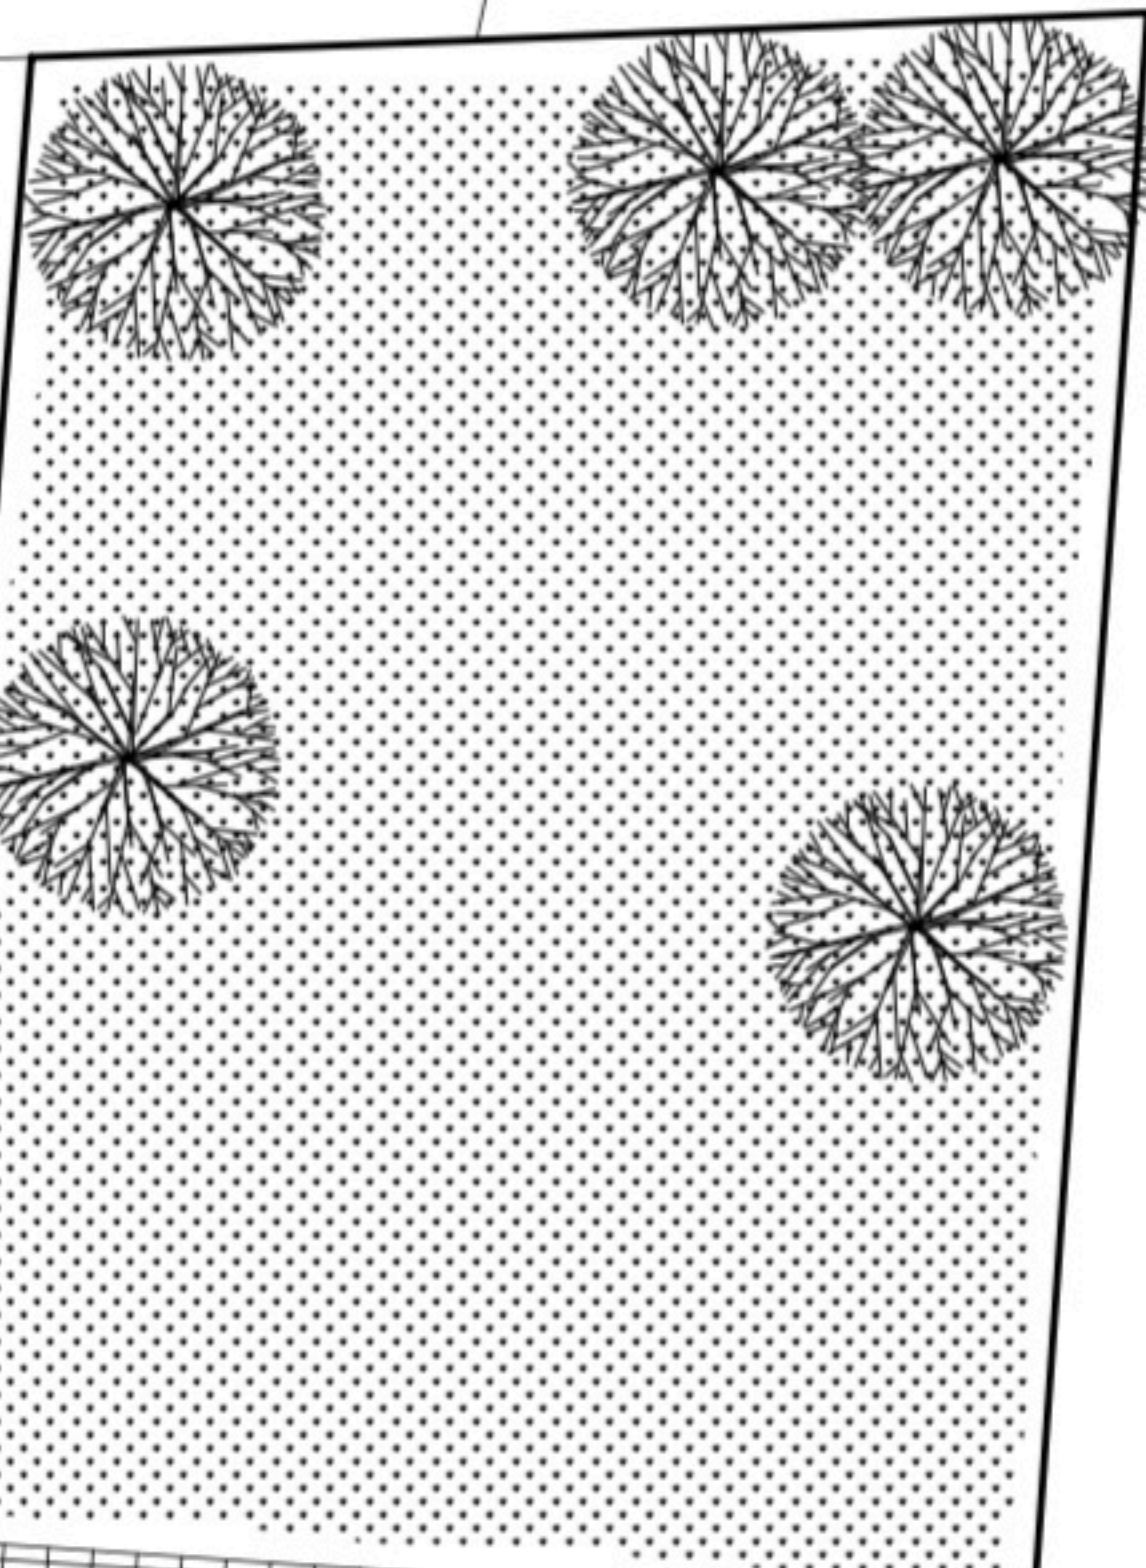


Permeable Gravel Surface

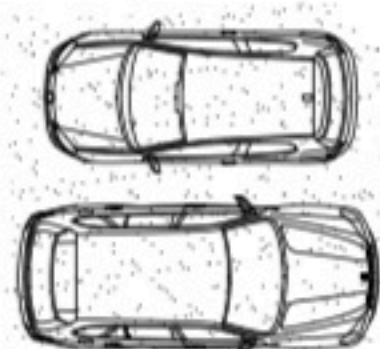

NEW TIMBER GATES
WITH BRICK PIERS

2660

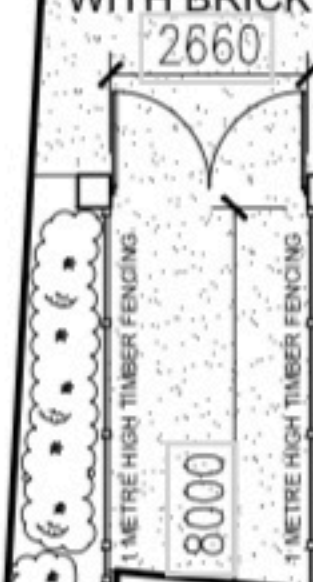

SOFT LANDSCAPING

8730

1:200



- REV E 11.09.25: STANDALONE GARAGE OMITTED
- REV D 25.08.25: HARD/SOFT LANDSCAPING REVISED
- REV C 24.08.25: WIDTH REDUCED BY 1METRE
- REV B 26.05.25: ENTRANCE GATES ADDED
- REV A 25.05.25: REVISED AT CLIENT REQUEST



ARCHETYPE CENTRAL
ARCHITECTURAL & PLANNING SERVICES
e-mail: info@archetypecentral.co.uk
website: www.archetypecentral.co.uk

Project
78 GUILDFORD RD, HORSHAM, WEST SUSSEX RH12 1LY

Drawing title
BLOCK PLAN - GARAGE

Drawing No.	674/15	Rev.	E	Scale	1:200 @ A3	Date	04/25	Drawn by	RS
-------------	--------	------	---	-------	------------	------	-------	----------	----