



Copyright of this drawing is the property of Urban Edge Architecture Limited. It must not be reproduced or amended nor used in the execution of any works whether in conjunction with the proposed works for which it is prepared or otherwise without the express consent in writing of Urban Edge Architecture Limited.

Urban Edge Architecture Limited
One Scotgate Mews, Scotgate,
Stamford, Lincolnshire, PE9 2FX.

Tel. ++44 (0)1780 755 665
Fax. ++44 (0)1780 755 360


DO NOT SCALE FROM THIS DRAWING - ALL DIMENSIONS TO BE CHECKED ON SITE, ANY DISCREPANCIES RAISED WITH URBAN EDGE

DRAWING TO BE READ IN COLOUR

PHASE 2 - 11 NR UNIT (8NR DISCOUNT MARKET RENT, 3NR SHARED OWNERSHIP)

PHASE 3 - 8NR UNITS (6NR DISCOUNT MARKET RENT, 2NR SHARED OWNERSHIP)

- SHARED OWNERSHIP
- AFFORDABLE RENT

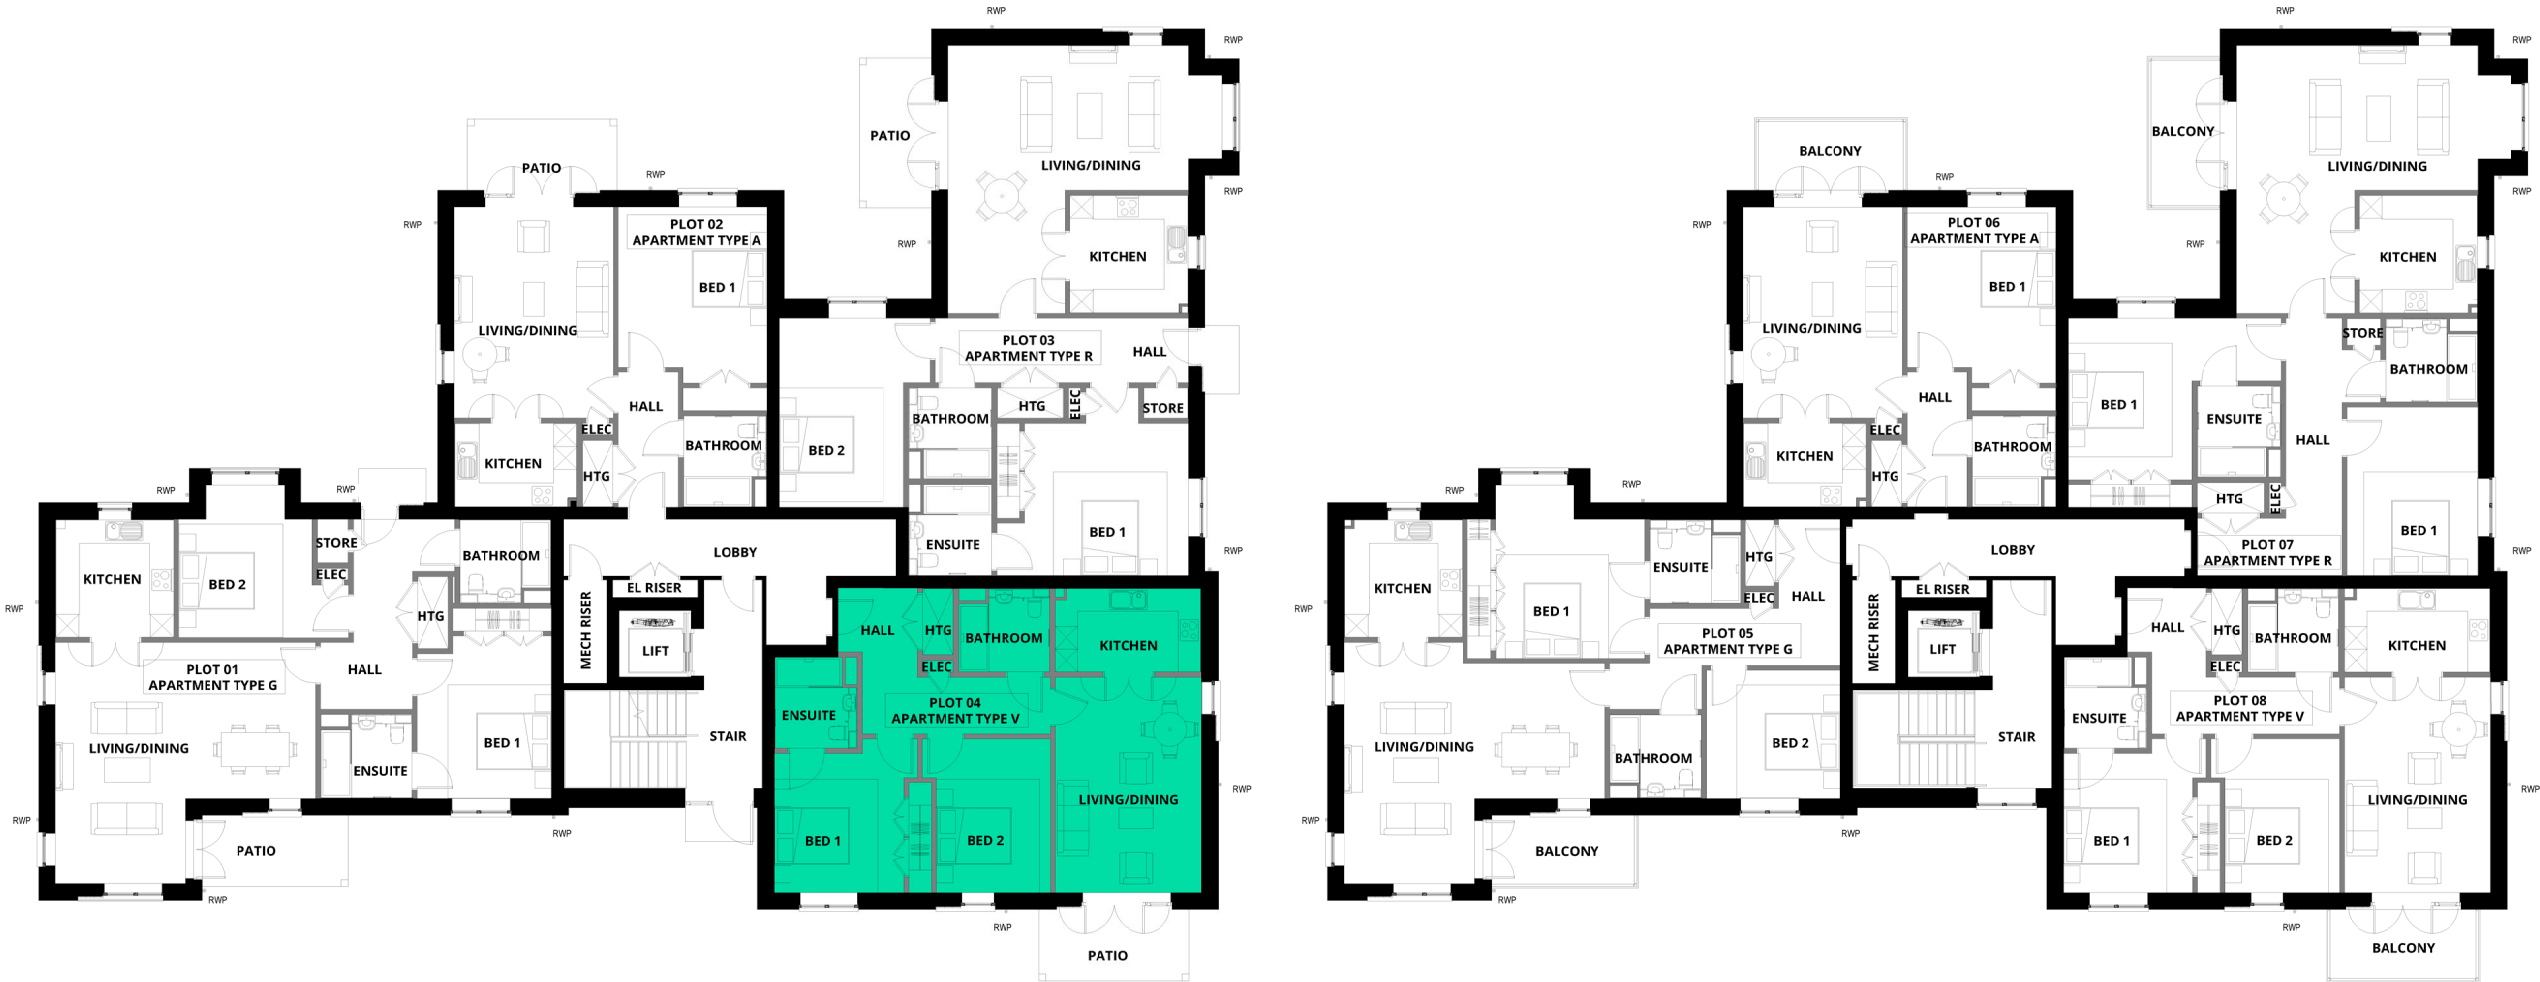

F00a	Issued for Planning	JE	30.01.24
Rev No	Description	Drawn By	Date



Client
**SENIOR LIVING
(BROADBRIDGE HEATH) LTD**

Project
**PROPOSED CONTINUING CARE
RETIREMENT COMMUNITY
BROADBRIDGE HEATH**

Drawing
**AFFORDABLE / SHARED
OWNERSHIP LOCATION PLAN
BLOCK 7**

FOR COMMENT						
UE Proj/No	Scale	Date	Drawn	Status	Revision	
2771	1:200@A3	JAN 2024	JE	-	P00a	

Project- Organisation - Volume/System - Level - Type - Role - Number
2771-URB-B7-ZZ-DR-A-208160