



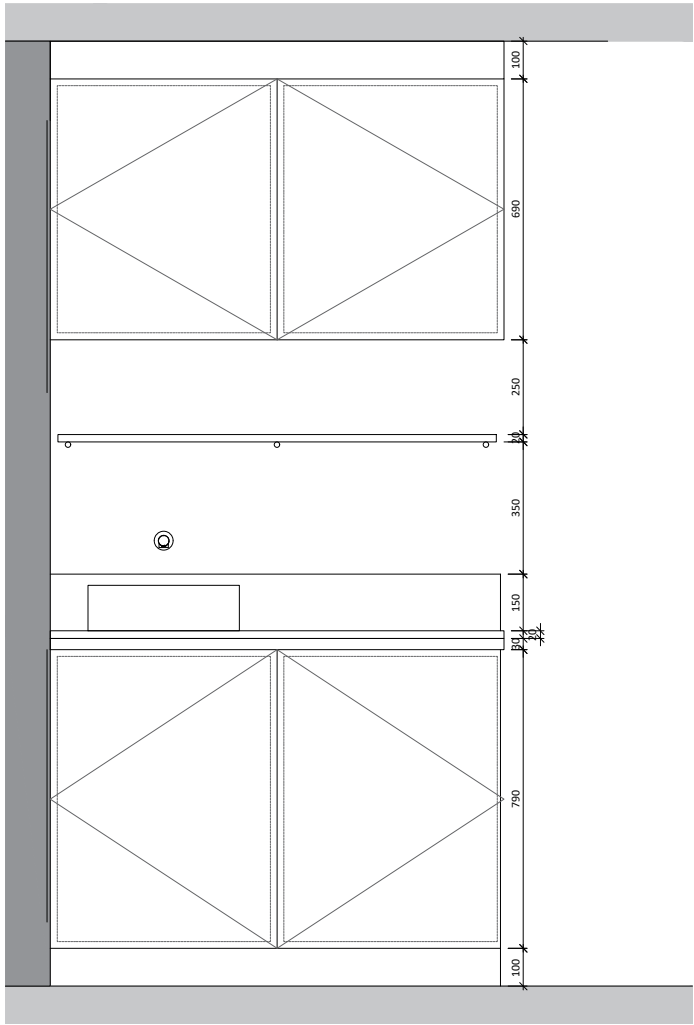


TREATMENT ROOM STORAGE AND SINK
ELEVATION A - SCALE 1:20

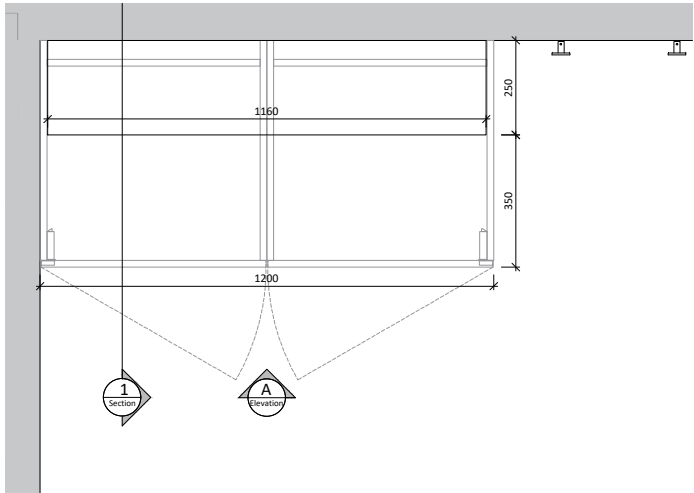


TREATMENT ROOM STORAGE AND SINK
PLAN - SCALE 1:20


CLINICAL SPACE TO INCLUDE THE FOLLOWING:
STORAGE AND SINK UNIT - AS ABOVE
1NO DESK AND OFFICE CHAIR
TREATMENT TABLE

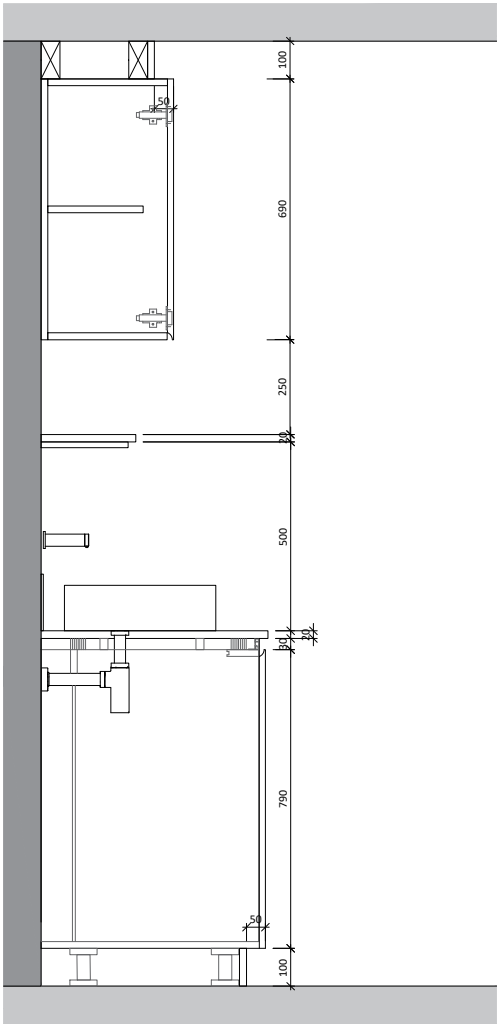


TREATMENT ROOM STORAGE AND SINK
SECTION 1 - SCALE 1:20

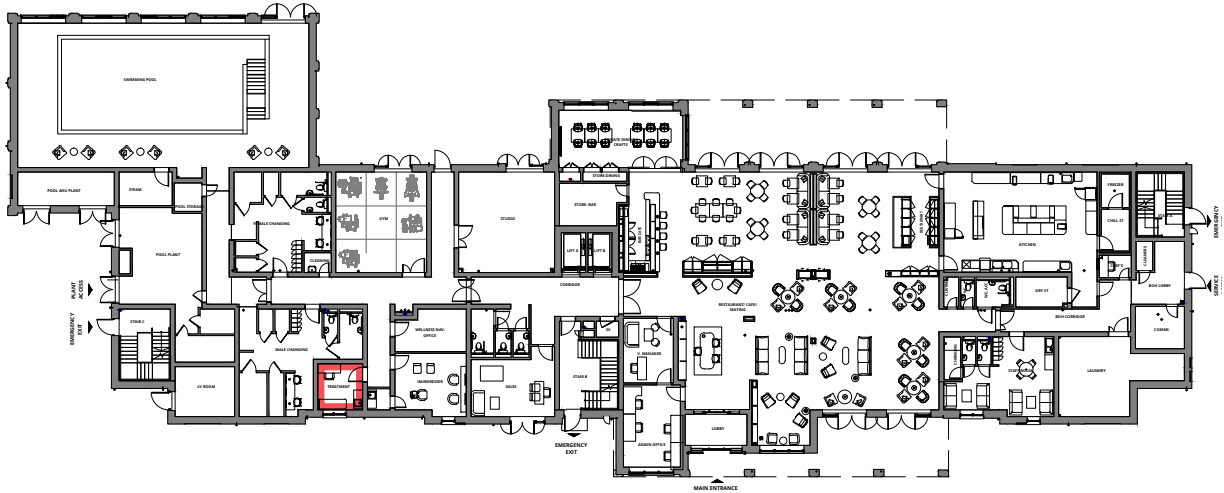

CLINICAL SPACE LOCATION WITHIN VILLAGE CENTRE BUILDING
SCALE 1:1000

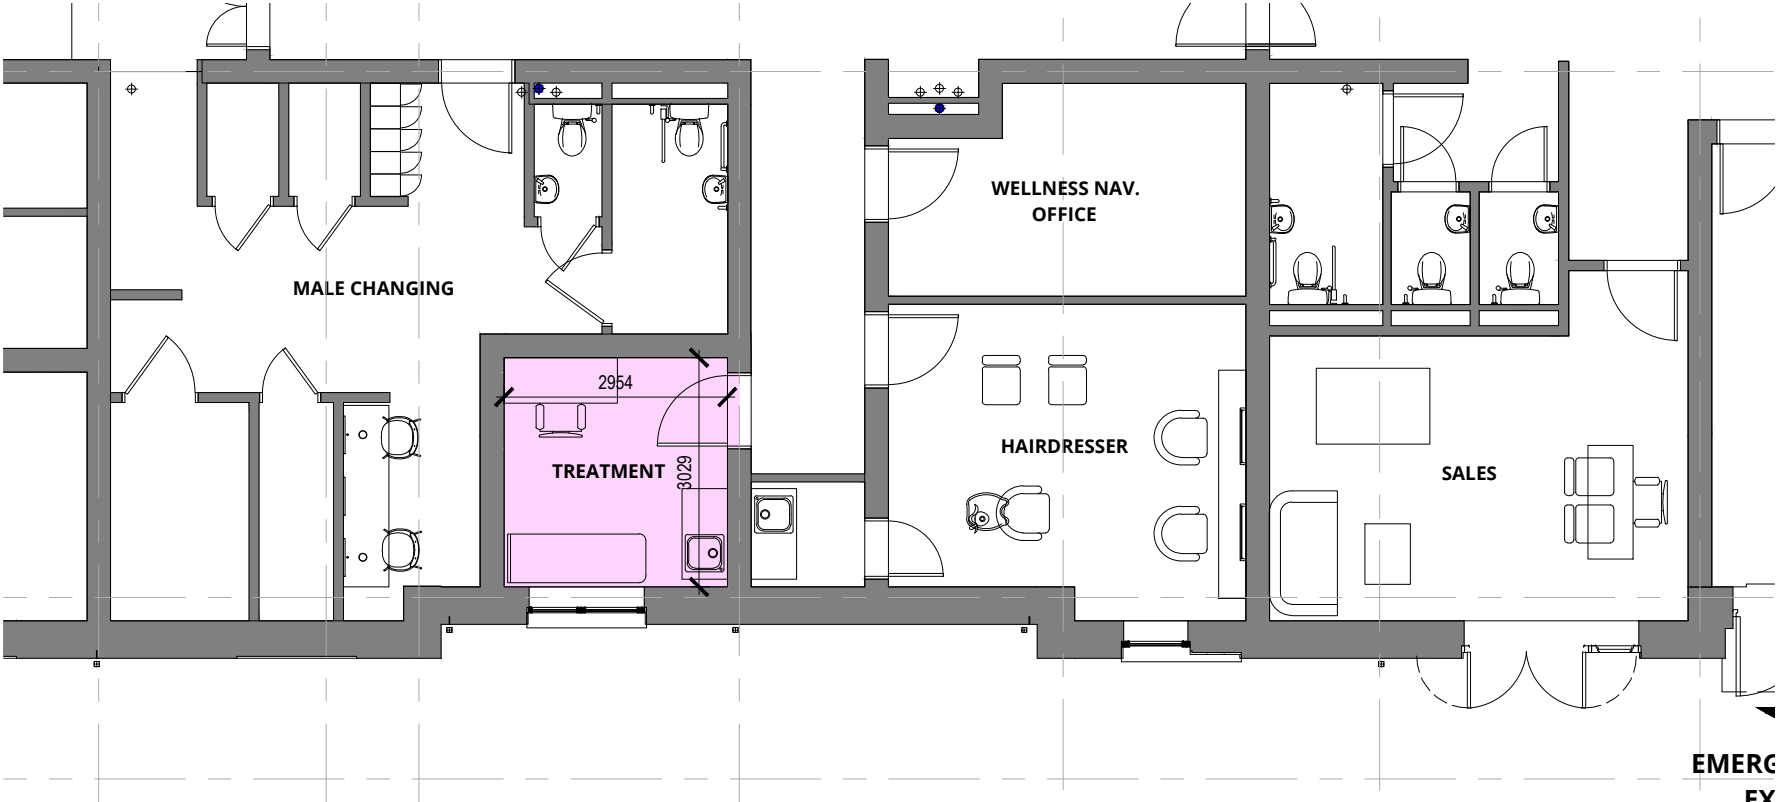

CLINICAL SPACE PROPOSED PLAN
SCALE 1:100

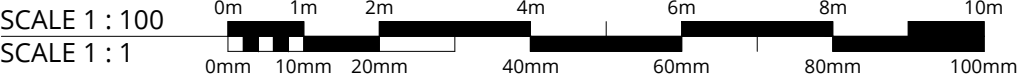

Copyright of this drawing is the property of Urban Edge Architecture Limited. It must not be reproduced or amended nor used in the execution of any works whether in conjunction with the proposed works for which it is prepared or otherwise without the express consent in writing of Urban Edge Architecture Limited.

Urban Edge Architecture Limited
One Scotgate Mews, Scotgate,
Stamford, Lincolnshire, PE9 2FX.

Tel. ++44 (0)1780 755 665
Fax. ++44 (0)1780 755 360

DO NOT SCALE FROM THIS DRAWING - ALL DIMENSIONS TO BE CHECKED ON SITE, ANY DISCREPANCIES RAISED WITH URBAN EDGE

DRAWING TO BE READ IN COLOUR

CLINICAL SPACE AREA SCHEDULE	
TREATMENT ROOM	8.9 SQ.M

P01	UPDATED FOLLOWING CLIENT COMMENT.	DH	01.04.26
P00	ISSUED FOR INFORMATION	JLE	06.03.26
Rev No	Description	Drawn By	Date

URBANEDGE
architecture / landscape / masterplanning

Client
**SENIOR LIVING
(BROADBRIDGE HEATH) LTD**

Project
**PROPOSED CONTINUING CARE
RETIREMENT COMMUNITY
BROADBRIDGE HEATH**

Drawing
**VILLAGE CENTRE
CLINICAL SPACE
PROPOSED PLAN**

INFORMATION					
UE Proj No	Scale	Date	Drawn	Status	Revision
2562	1:100 @ A3	MAR 2026	JLE	-	P01
Project - Organisation - Volume/System - Level - Type - Role - Number					
2562-URB-CS-00-DR-A-209152					