


NORBERTINE ORDER STORRINGTON

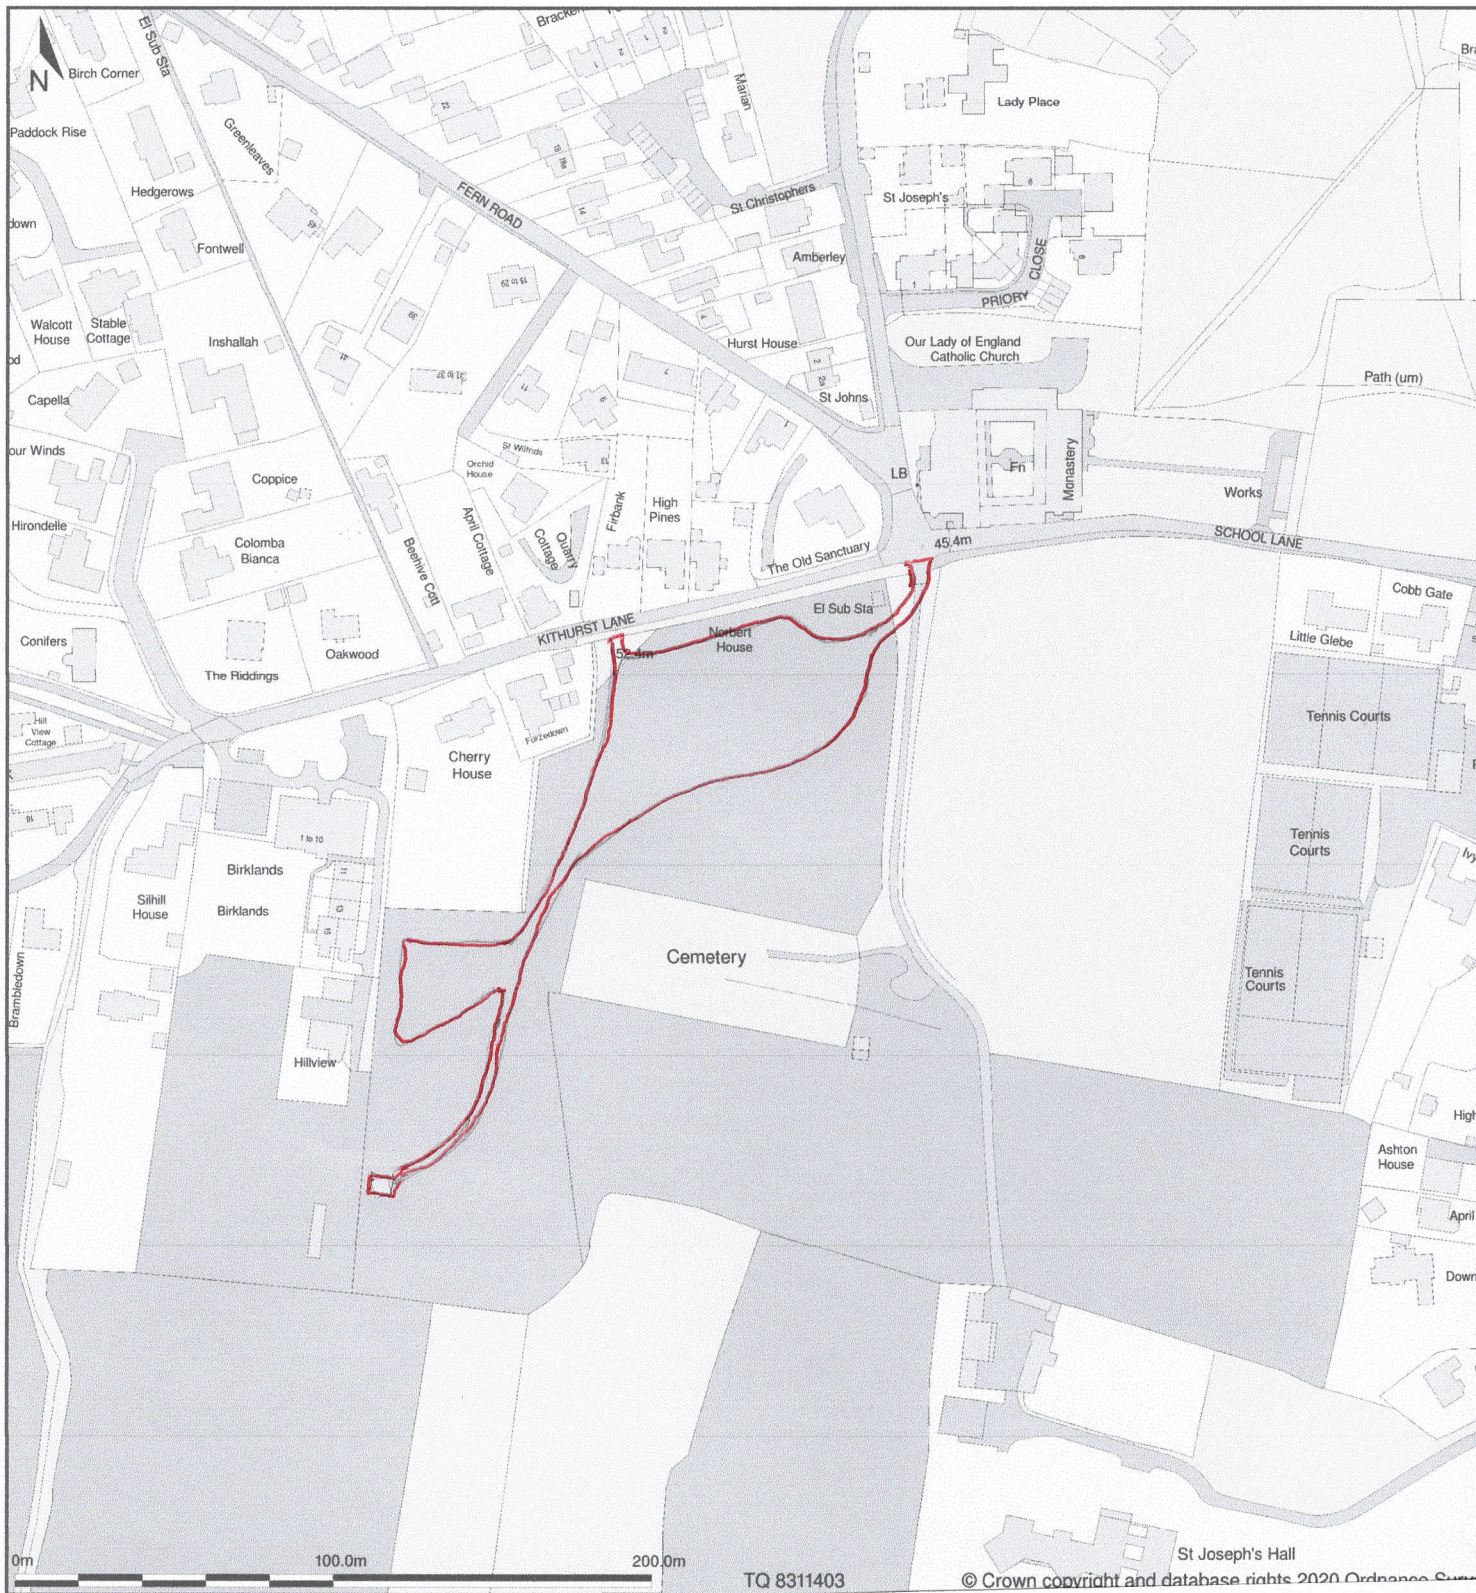

Location Plan 1/2500

to include both access points
& volunteers parking areas