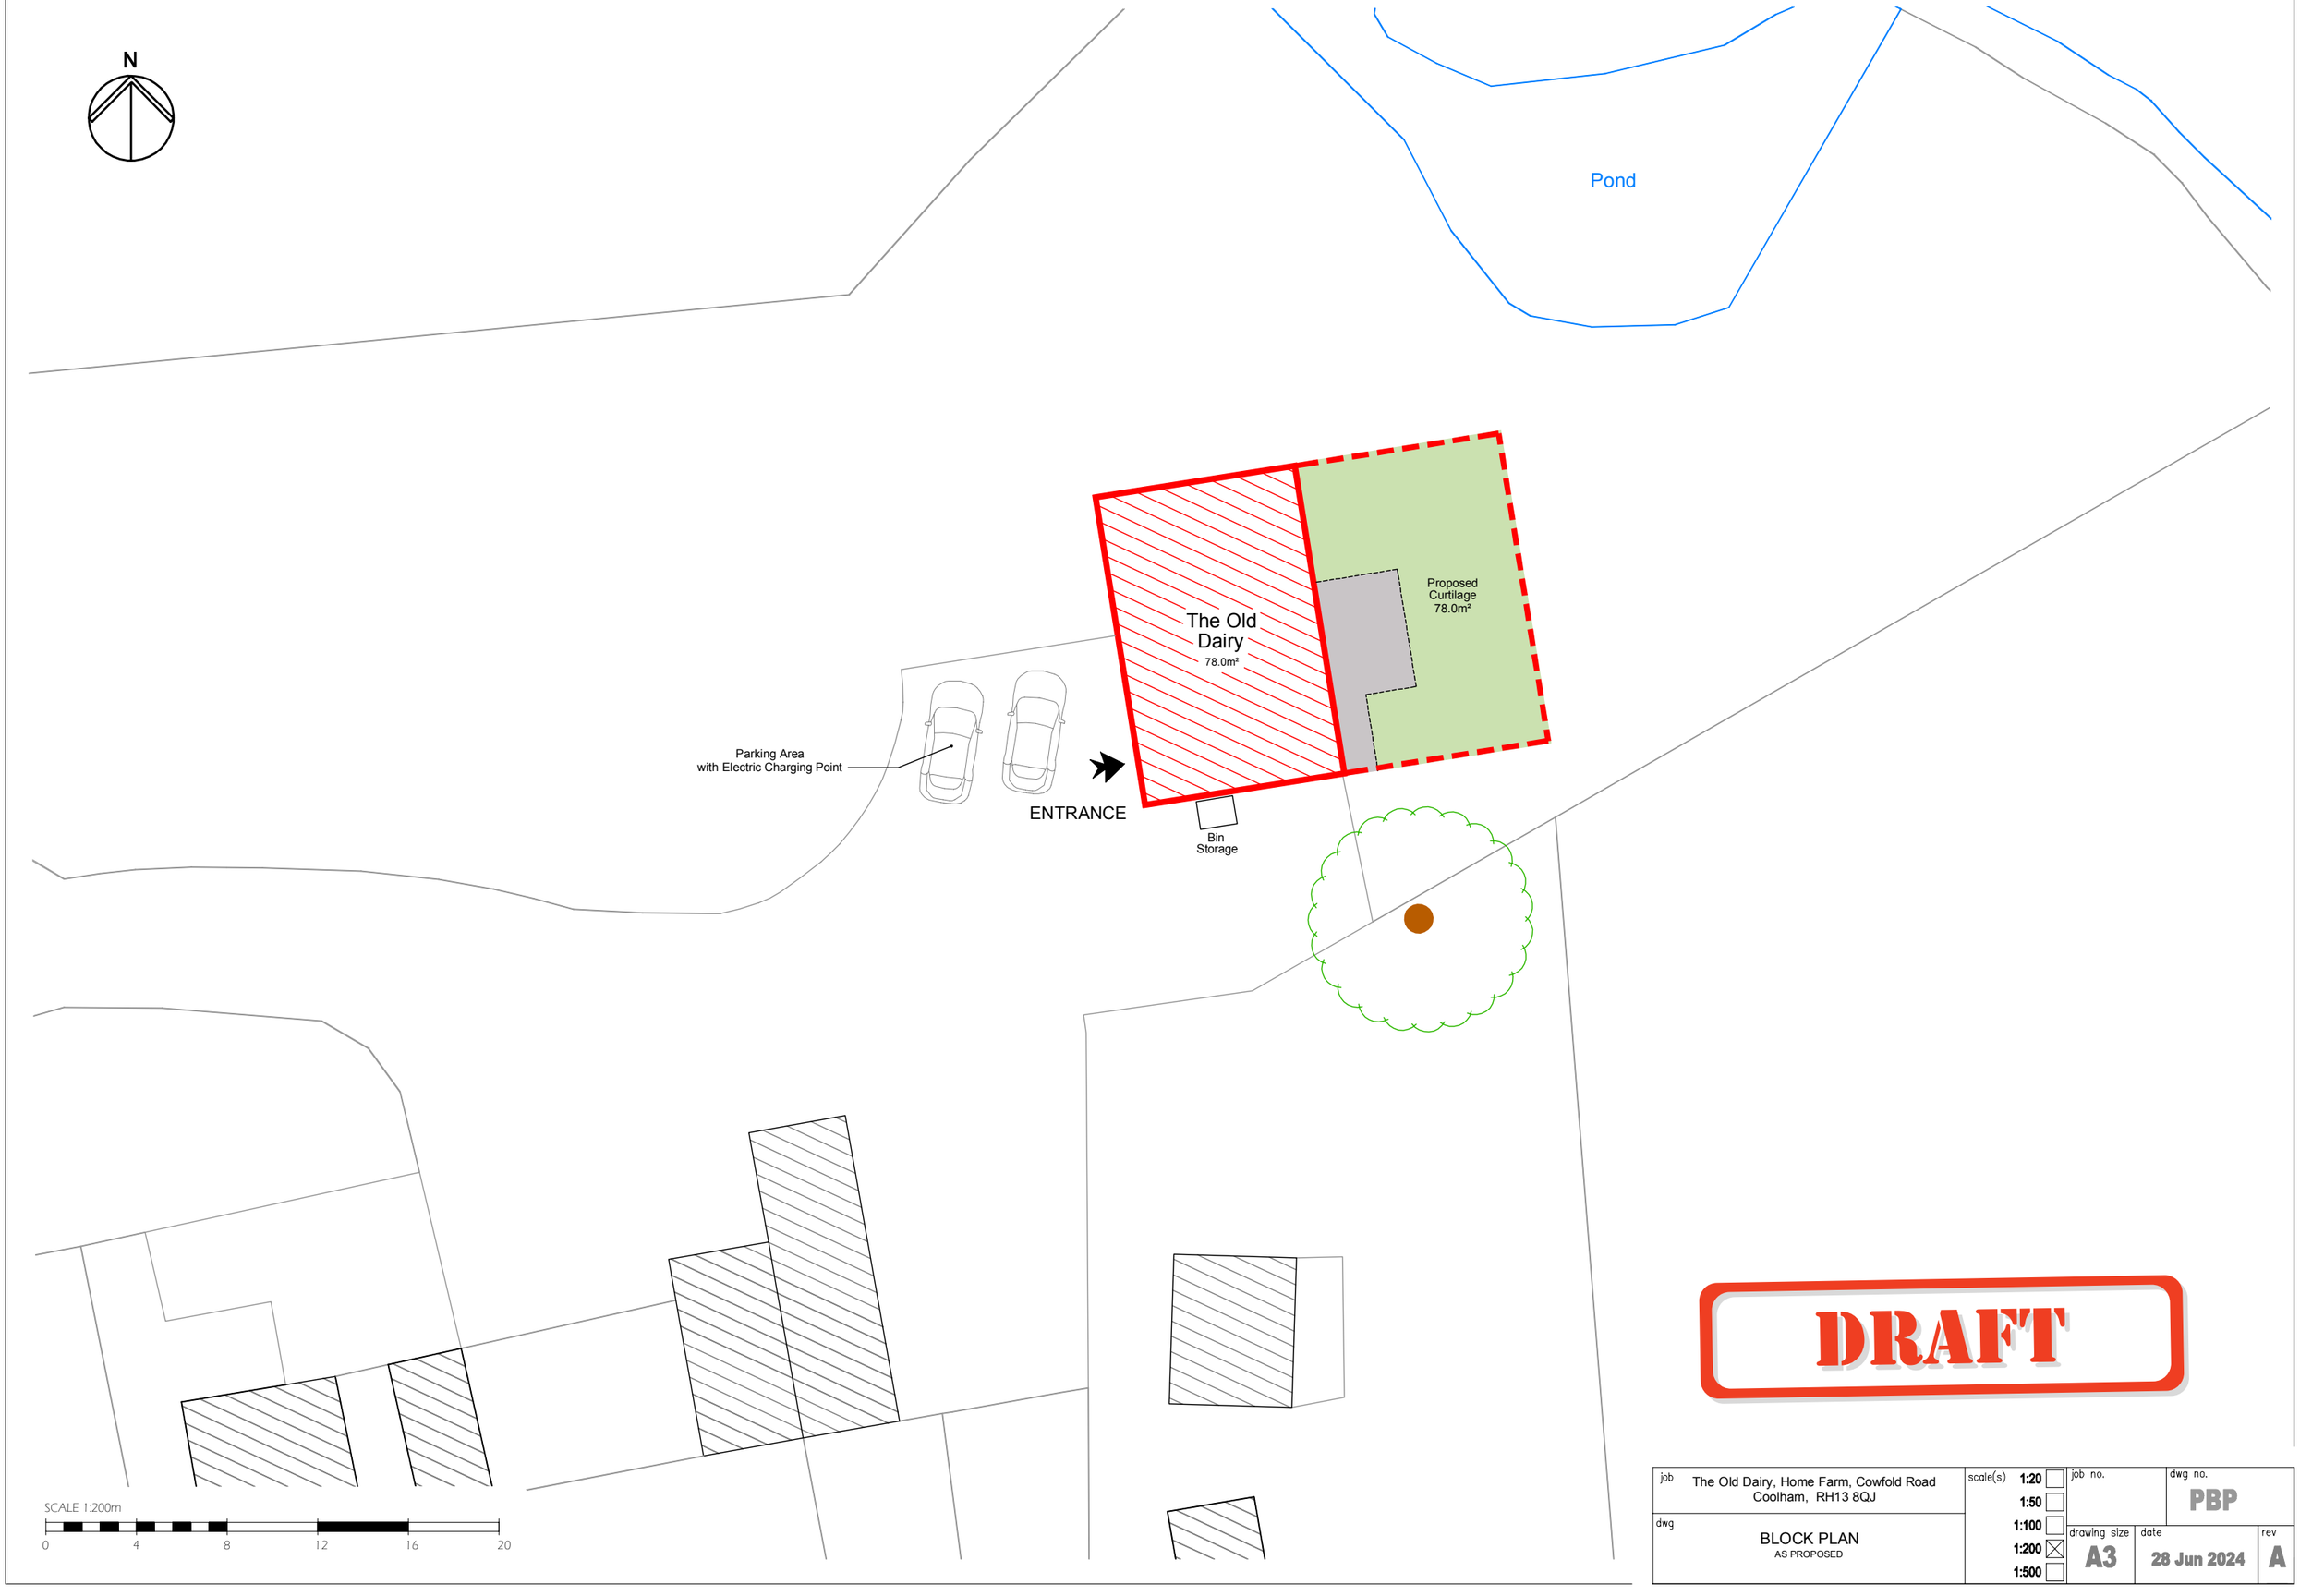

DRAFT

job: The Old Dairy, Home Farm, Cowfold Road Coolham, RH13 8QJ		scale(s) 1:20 ☐ 1:50 ☐ 1:100 ☐ 1:200 ☒ 1:500 ☐	job no.	dwg no. PBP	
dwg: BLOCK PLAN AS PROPOSED			drawing size A3	date 28 Jun 2024	rev A