
10 Parry Close

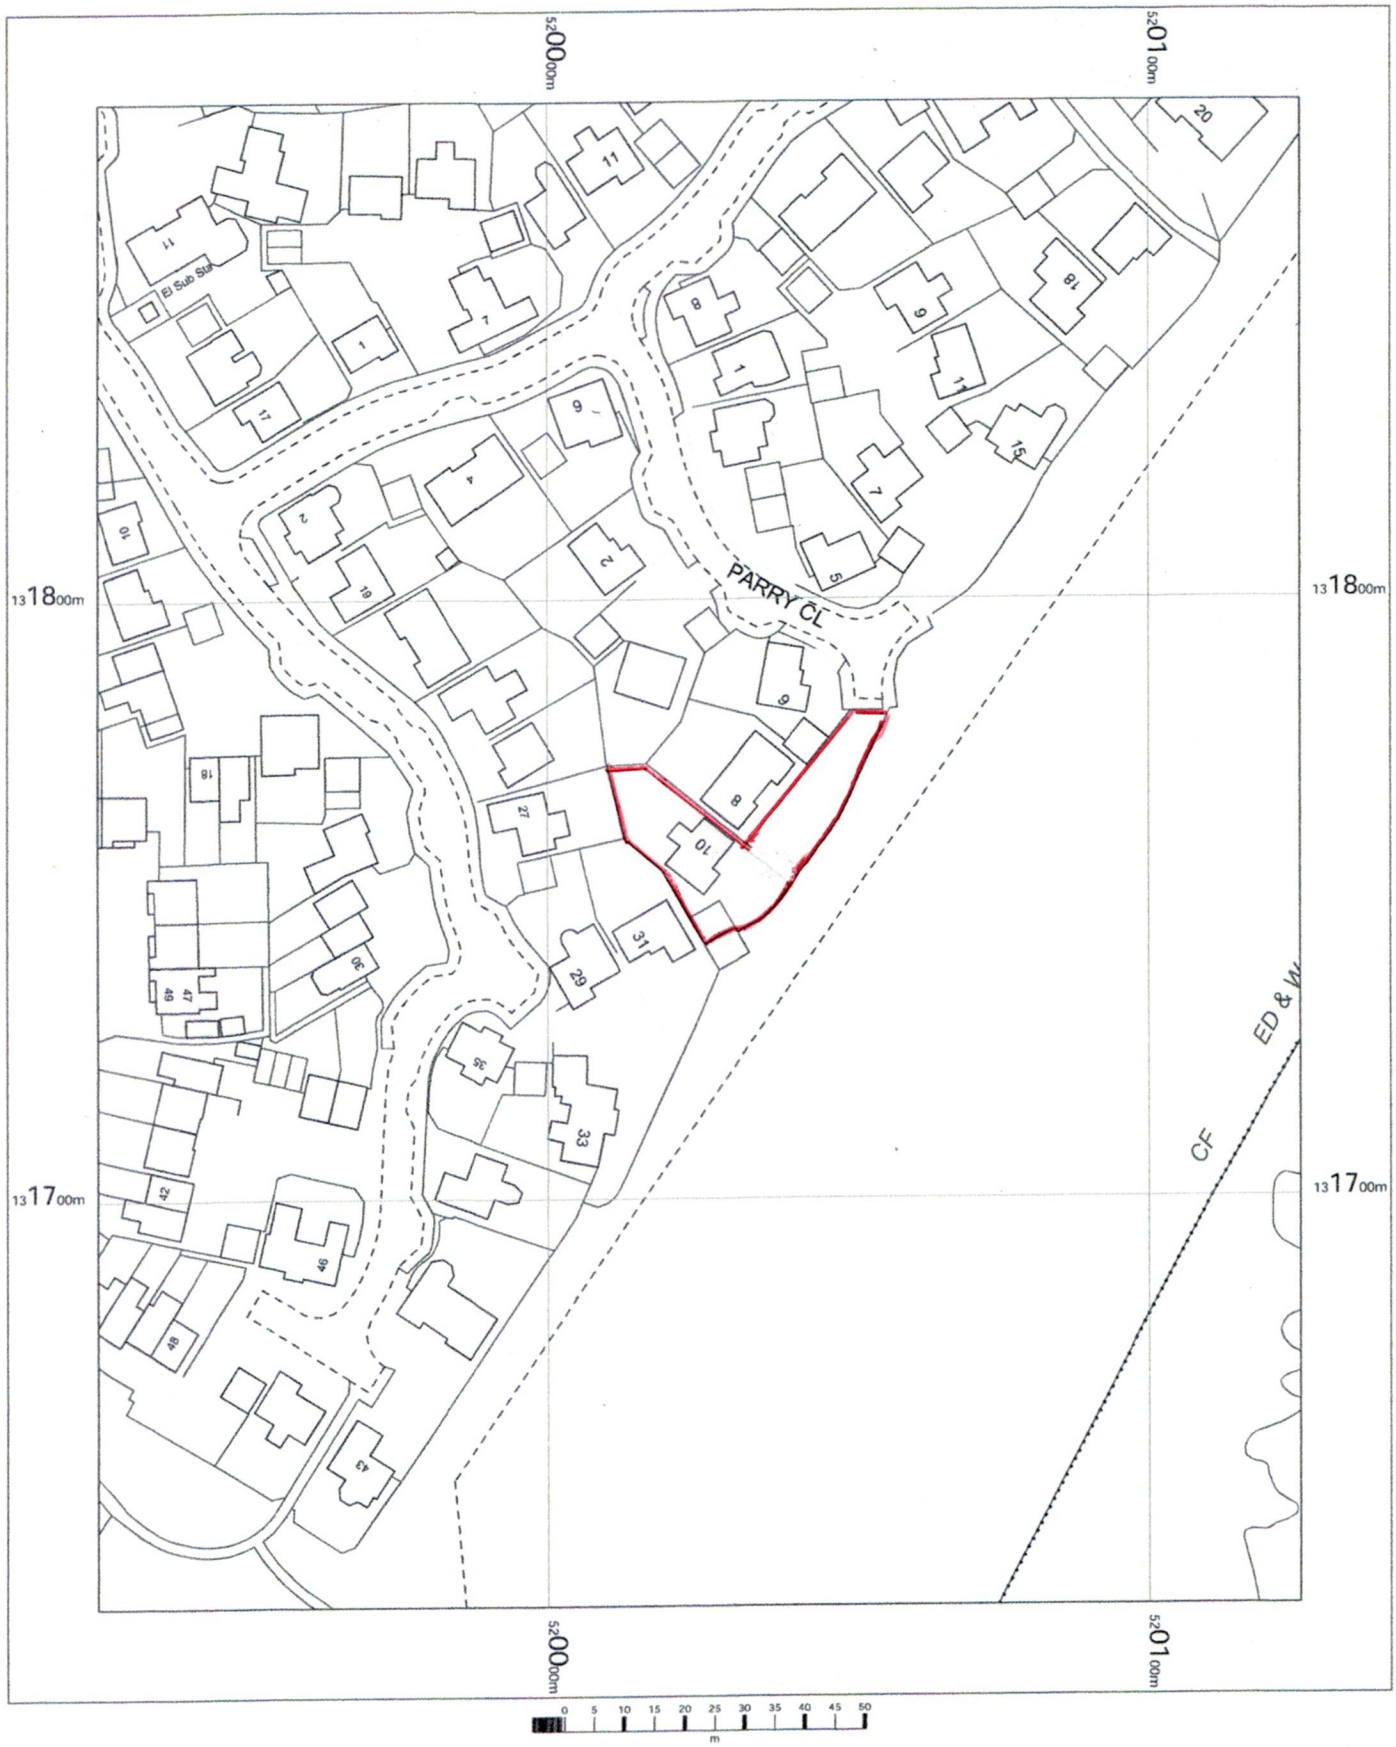

10 Parry Close,
Horsham,
West Sussex,
RH13 6RR

OS MasterMap 1250/2500/10000 scale
Friday, August 23, 2024, ID: MDP-01181664
www.mapdataportal.co.uk

1:1250 scale print at A4, Centre: 520025 E, 131757 N

©Crown Copyright Ordnance Survey. Licence no. 100019980

N

MAPS@ Aworth
SURVEY CONSULTANTS