


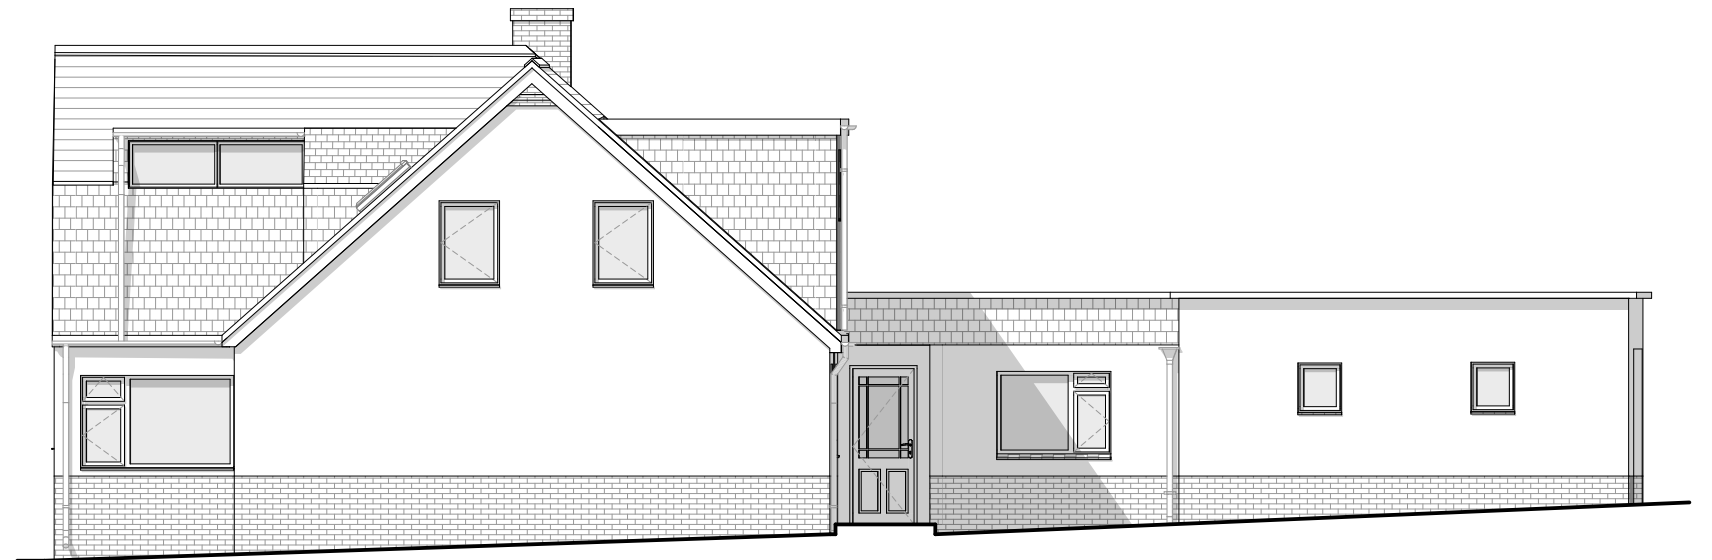

Existing Front (South) Elevation

Scale 1:100 @ A3




Existing Side (West) Elevation

Scale 1:100 @ A3



Existing Rear (North) Elevation

Scale 1:100 @ A3

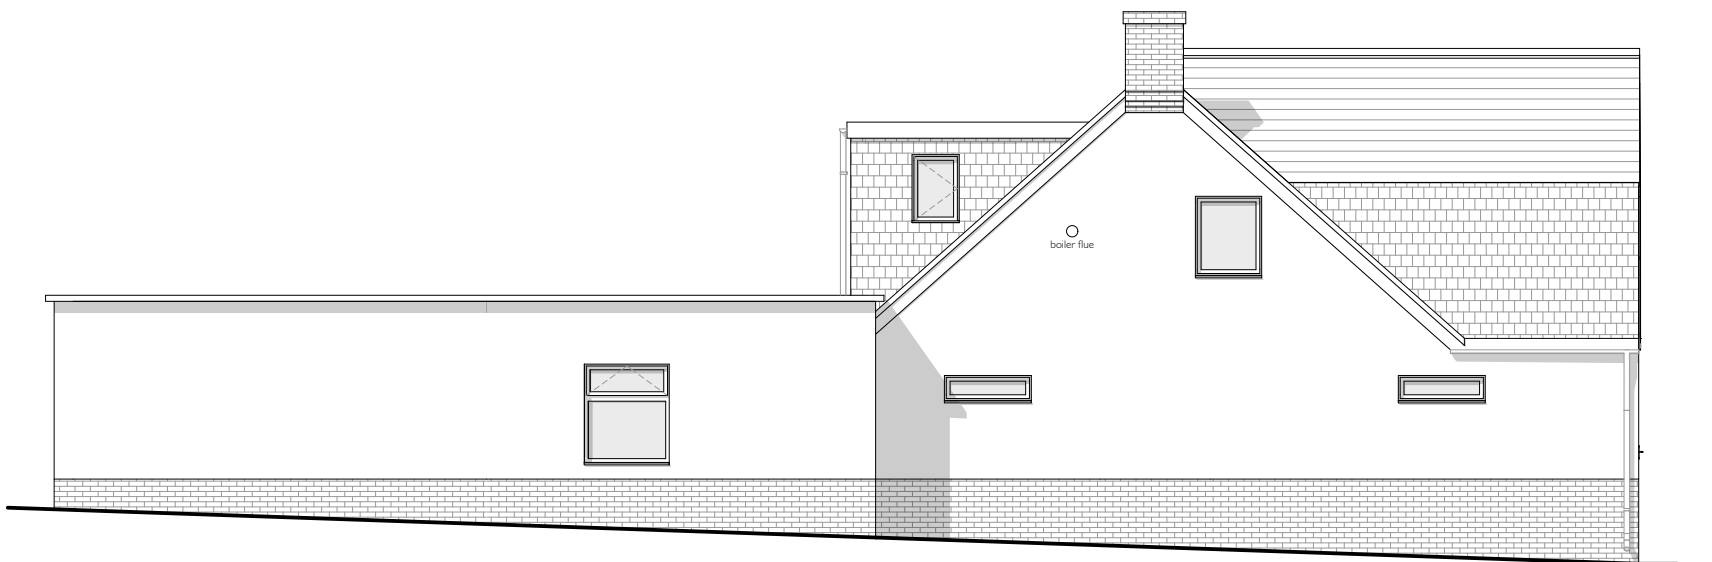

Existing Side (East) Elevation

Scale 1:100 @ A3



Client: Holly & Max
Project: 17 The Crescent, Horsham, RH12 1NA
Drawing Title: Existing Elevations
Drawing No: 26.01_PL_004
Revision:
Date: August 2026
Status: PLANNING
Scale: 1:100 @ A3

Sheridan House
 112 - 116 Western Road
 Hove, BN3 1DD
 01273 980820
 brighton@pmr-architecture.co.uk
 www.pmr-architecture.co.uk

