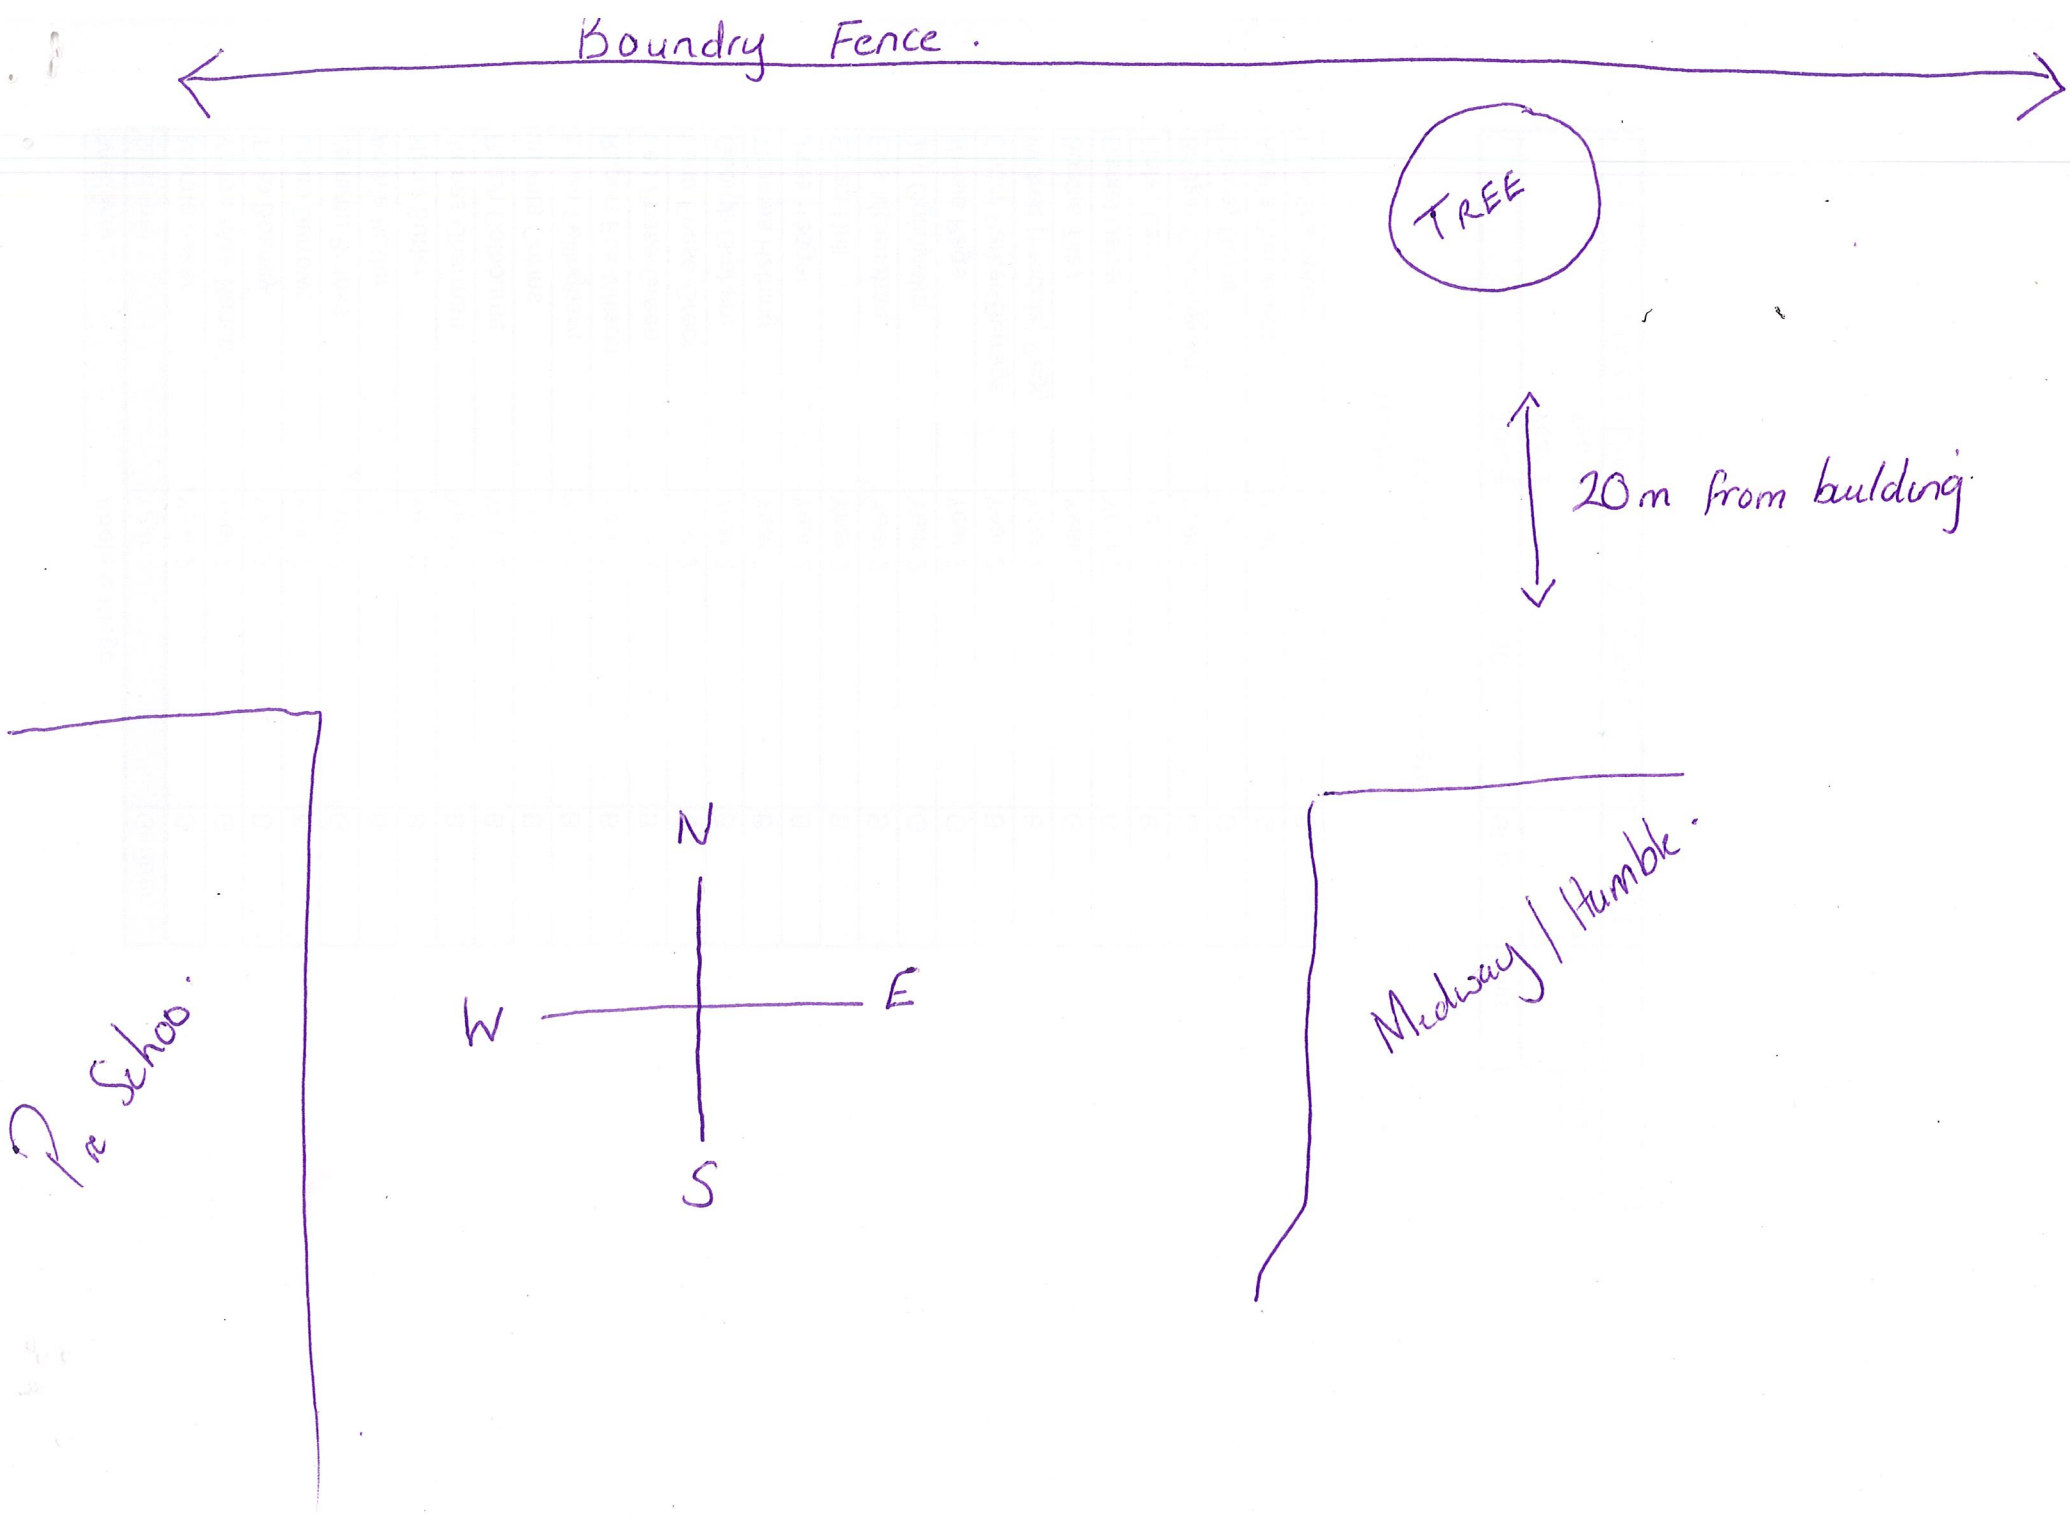
Boundry Fence.
TREE
20m from bulding
Pre Schoo.
N
W
E
S
Medway / Humble.