
NOTE:
All measurements to be checked on site.
This drawing is prepared for planning purposes only.

www.theplanningman.co.uk
t: 01372 897891
e: enquiries@theplanningman.co.uk
THE PLANNING MAN.CO.UK

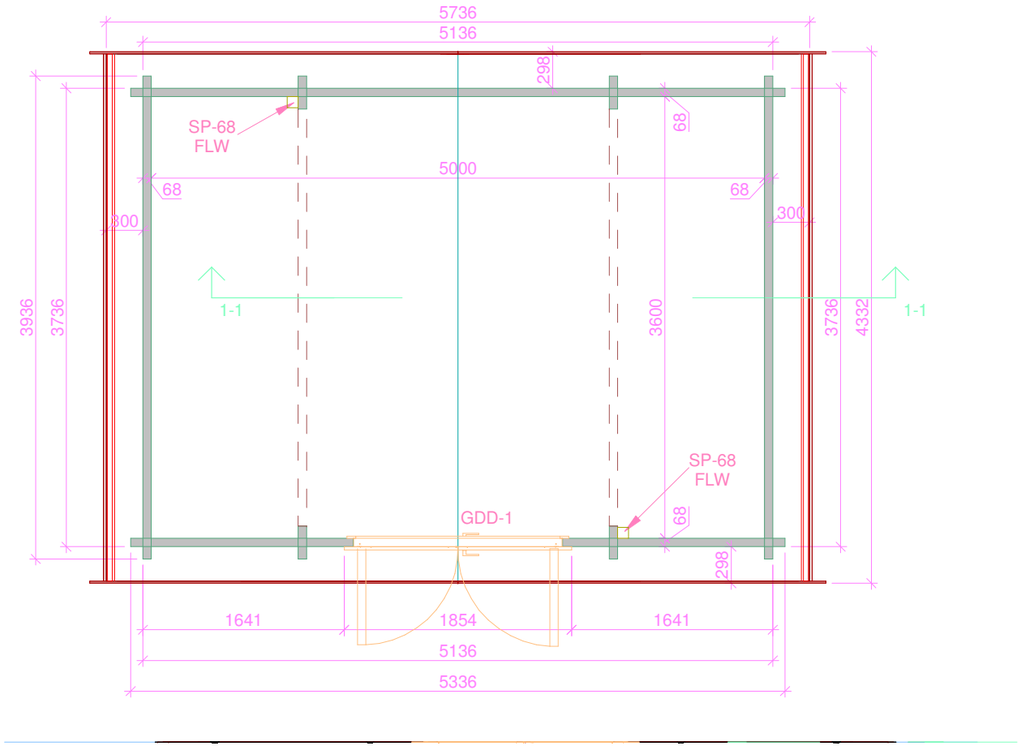

03/301 – PROPOSED GROUND FLOOR PLAN
1 : 50



VISUAL SCALE 1:50 @ A3

PROJECT NO.
755
PROJECT ADDRESS:
21 Sired Way Horsham RH12 0DX
SHEET NO: 755/ 03
REV:
SCALE:

DRAWING TITLE:
PROPOSED FLOOR PLANS
DATE:
JUNE '24