

NOTE:
All measurements to be checked on site.
This drawing is prepared for planning purposes only.

www.theplanningman.co.uk
t: 01372 897891
e: enquiries@theplanningman.co.uk
THE PLANNING MAN.CO.UK

NORTH

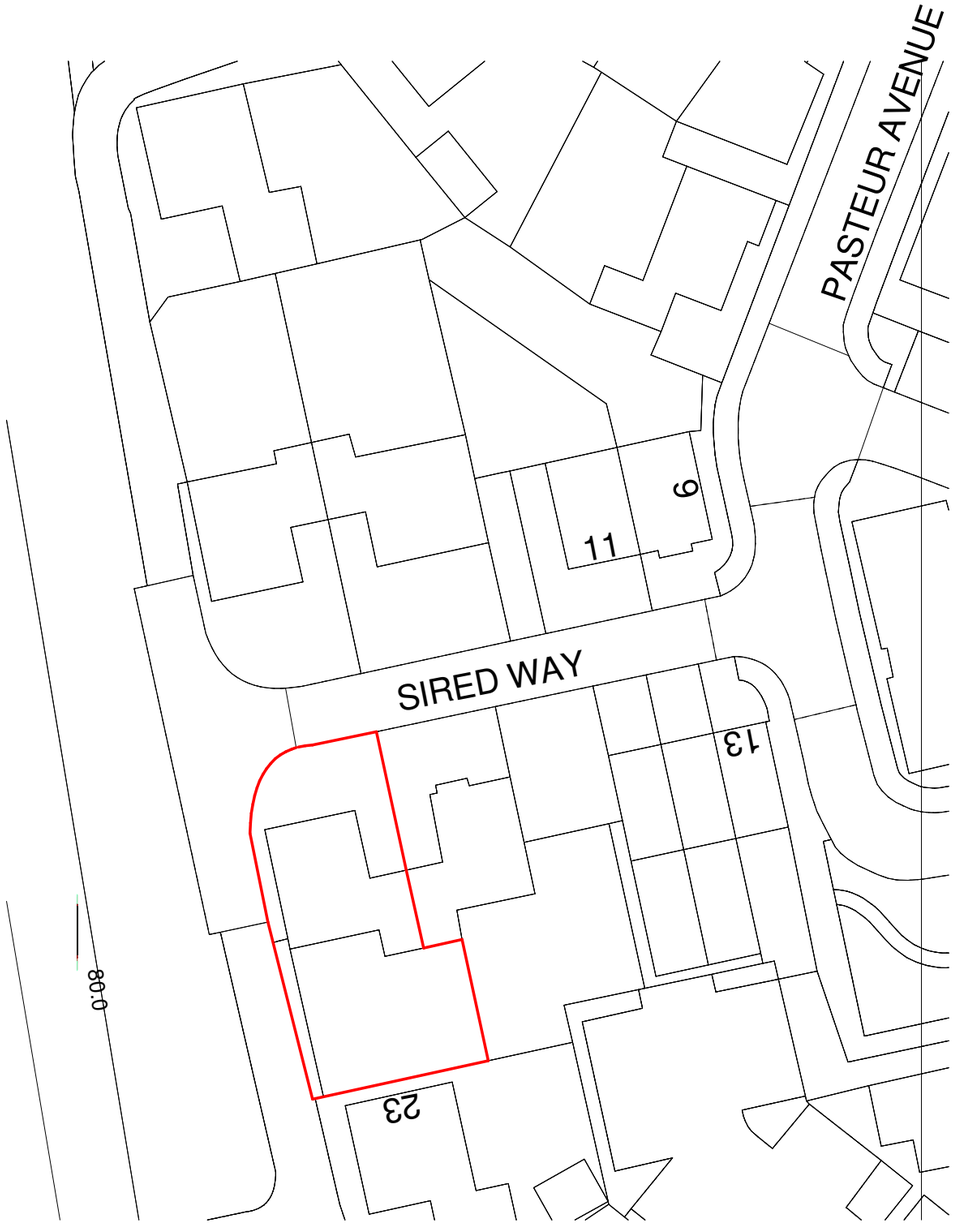

02/EBP – EXISTING BLOCK PLAN
1 : 500

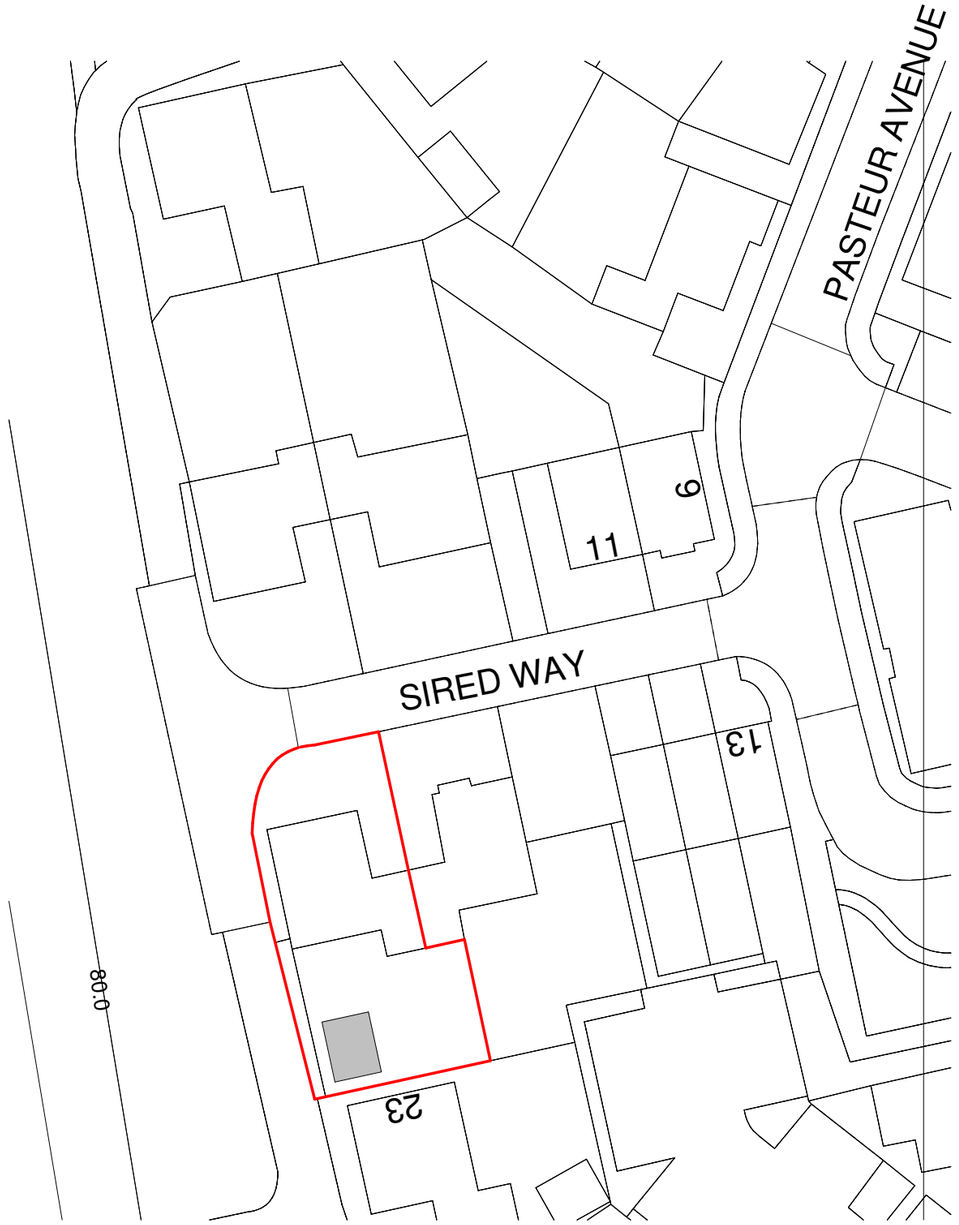

02/PBP – PROPOSED BLOCK PLAN
1 : 500

OSGB Maps purchased from www.streetwise.net
© Crown Copyright and database rights 2019 OS 100047474

0m 10m 20m 30m 40m 50m

VISUAL SCALE 1:500 @ A3

PROJECT NO.
755
PROJECT ADDRESS:
21 Sired Way Horsham RH12 0DX
SHEET NO: 755/ 02
REV:
SCALE:

DRAWING TITLE:
BLOCK PLANS
DATE:
JUNE '24