

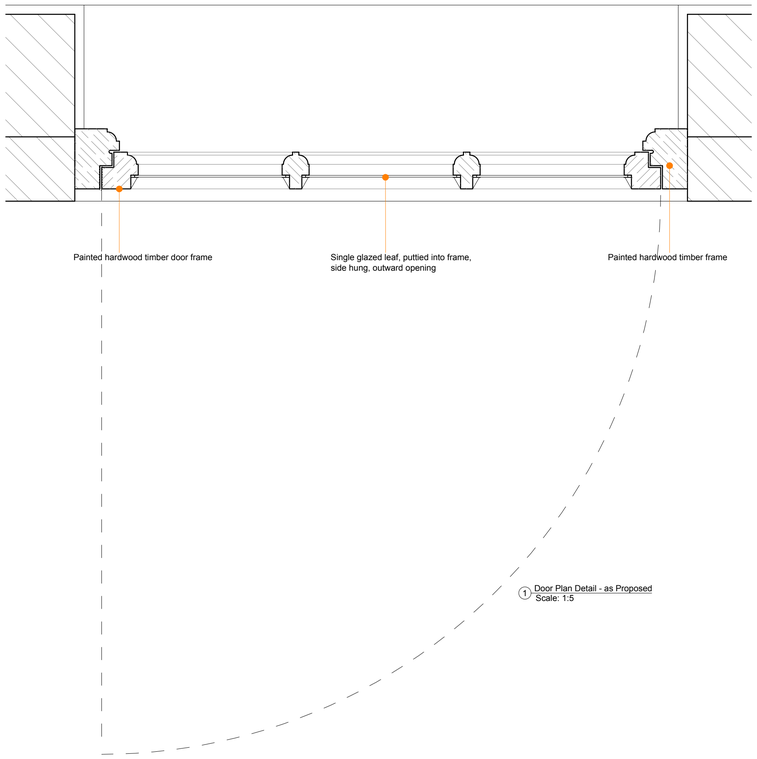



1 Door Plan Detail - as Proposed
Scale: 1:5

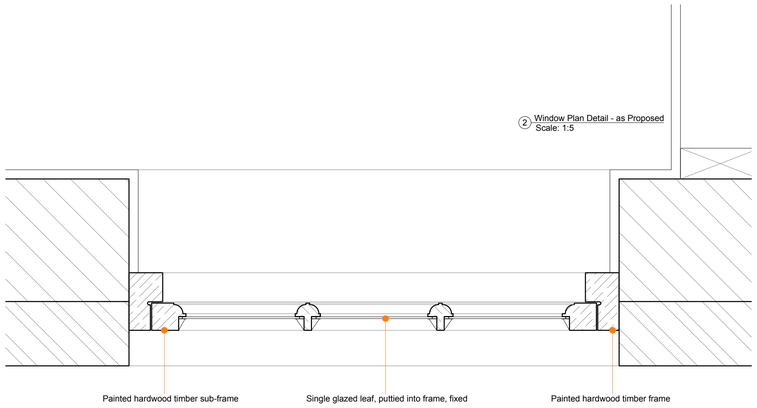


2 Window Plan Detail - as Proposed
Scale: 1:5

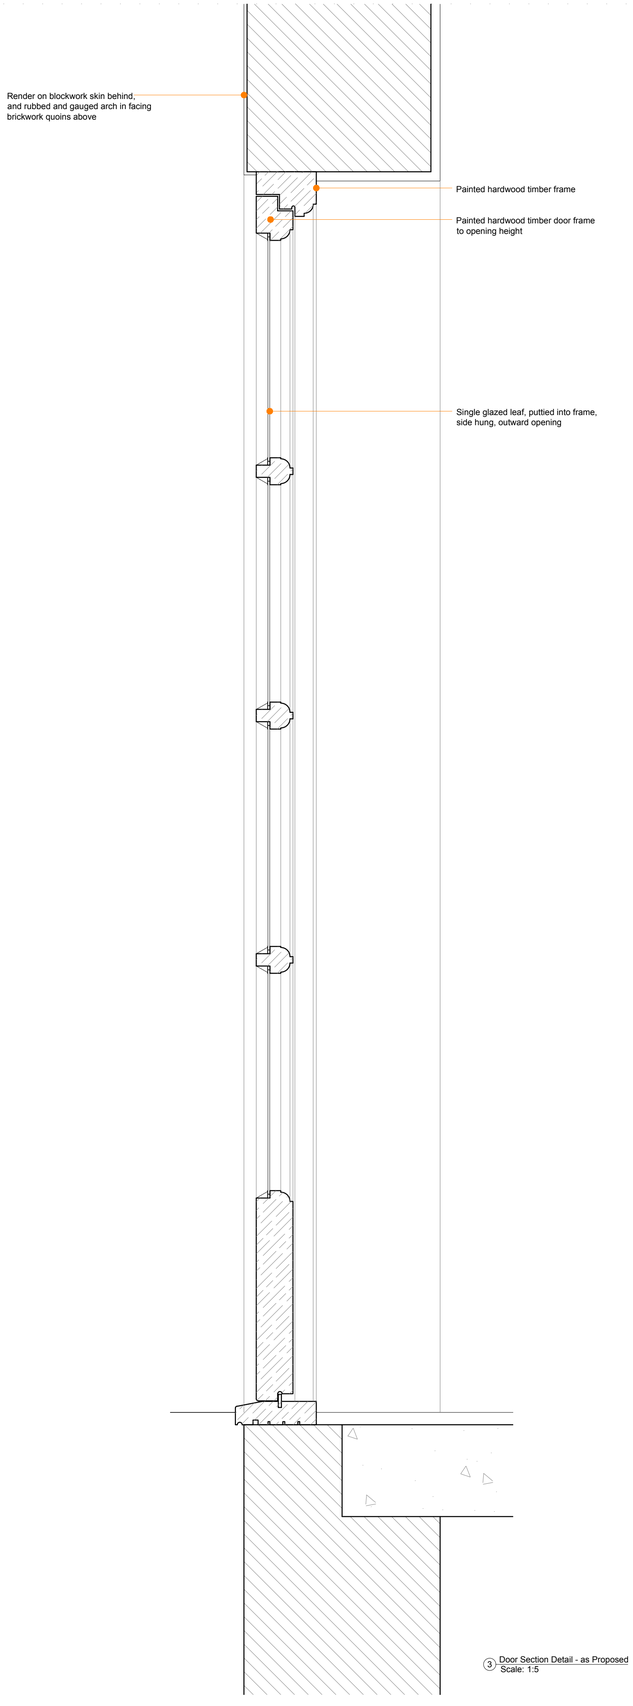

3 Door Section Detail - as Proposed
Scale: 1:5

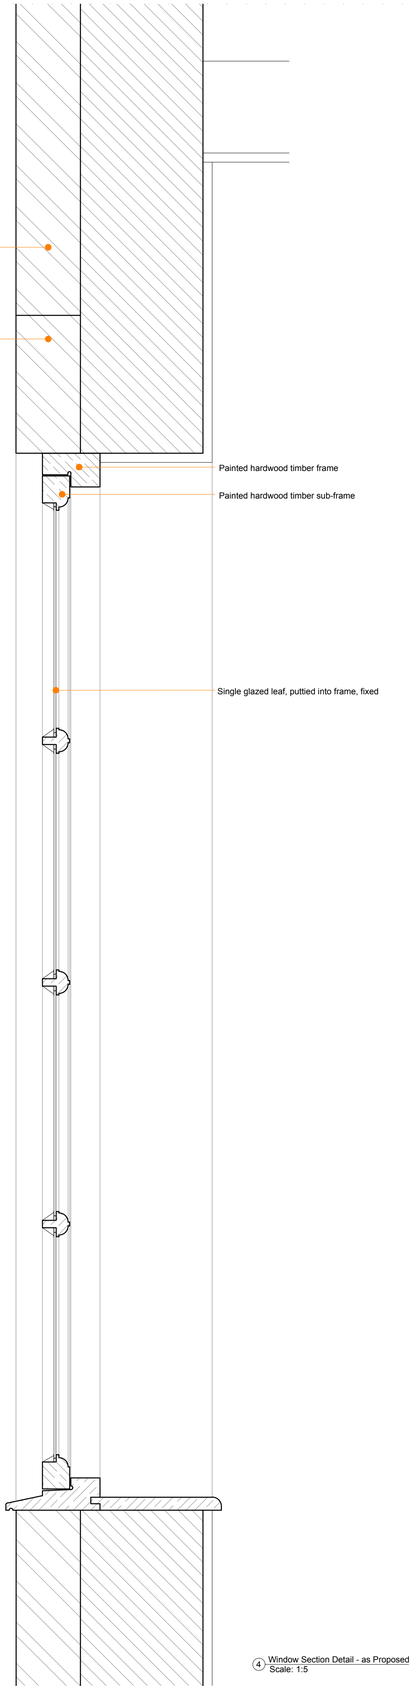

4 Window Section Detail - as Proposed
Scale: 1:5

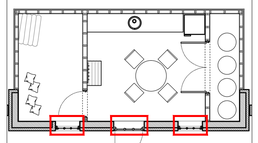

5 Key Plan - as Proposed
Scale: 1:100



Notes
This drawing has been prepared for the purpose of gaining planning permission only and does not purport to be a working or contractual drawing and should not be used for any building or contractual purposes.
This drawing has been prepared based on survey drawings and information prepared by others.
All dimensions and levels on all drawings must be checked and verified on site before commencement of works.

© Copyright
This drawing is the property of James Wells Architects / James Wells Commercial Architects. No disclosure or copy of it may be made without the written permission of James Wells Architects.

Revisions

Date	Rev	Details
24/06/2024	/	Issued for Planning

JW/A
James Wells Architects
Sussex House, 12 Crane Street,
Chichester, West Sussex, PO19 1LJ
T: 01243 940020
E: admin@jameswellsarchitects.co.uk

Project Title & Address
Hurston Place
Hurston Place, Hurston Lane
West Sussex, RH20 2EW

Drawing Title
Windows & External Doors Details
as Proposed

Scale	Creation Date	Status
1:5@A1	June 2024	**PLAN**

Project No.	Drawing No.	Revision
663	**161**	**/**