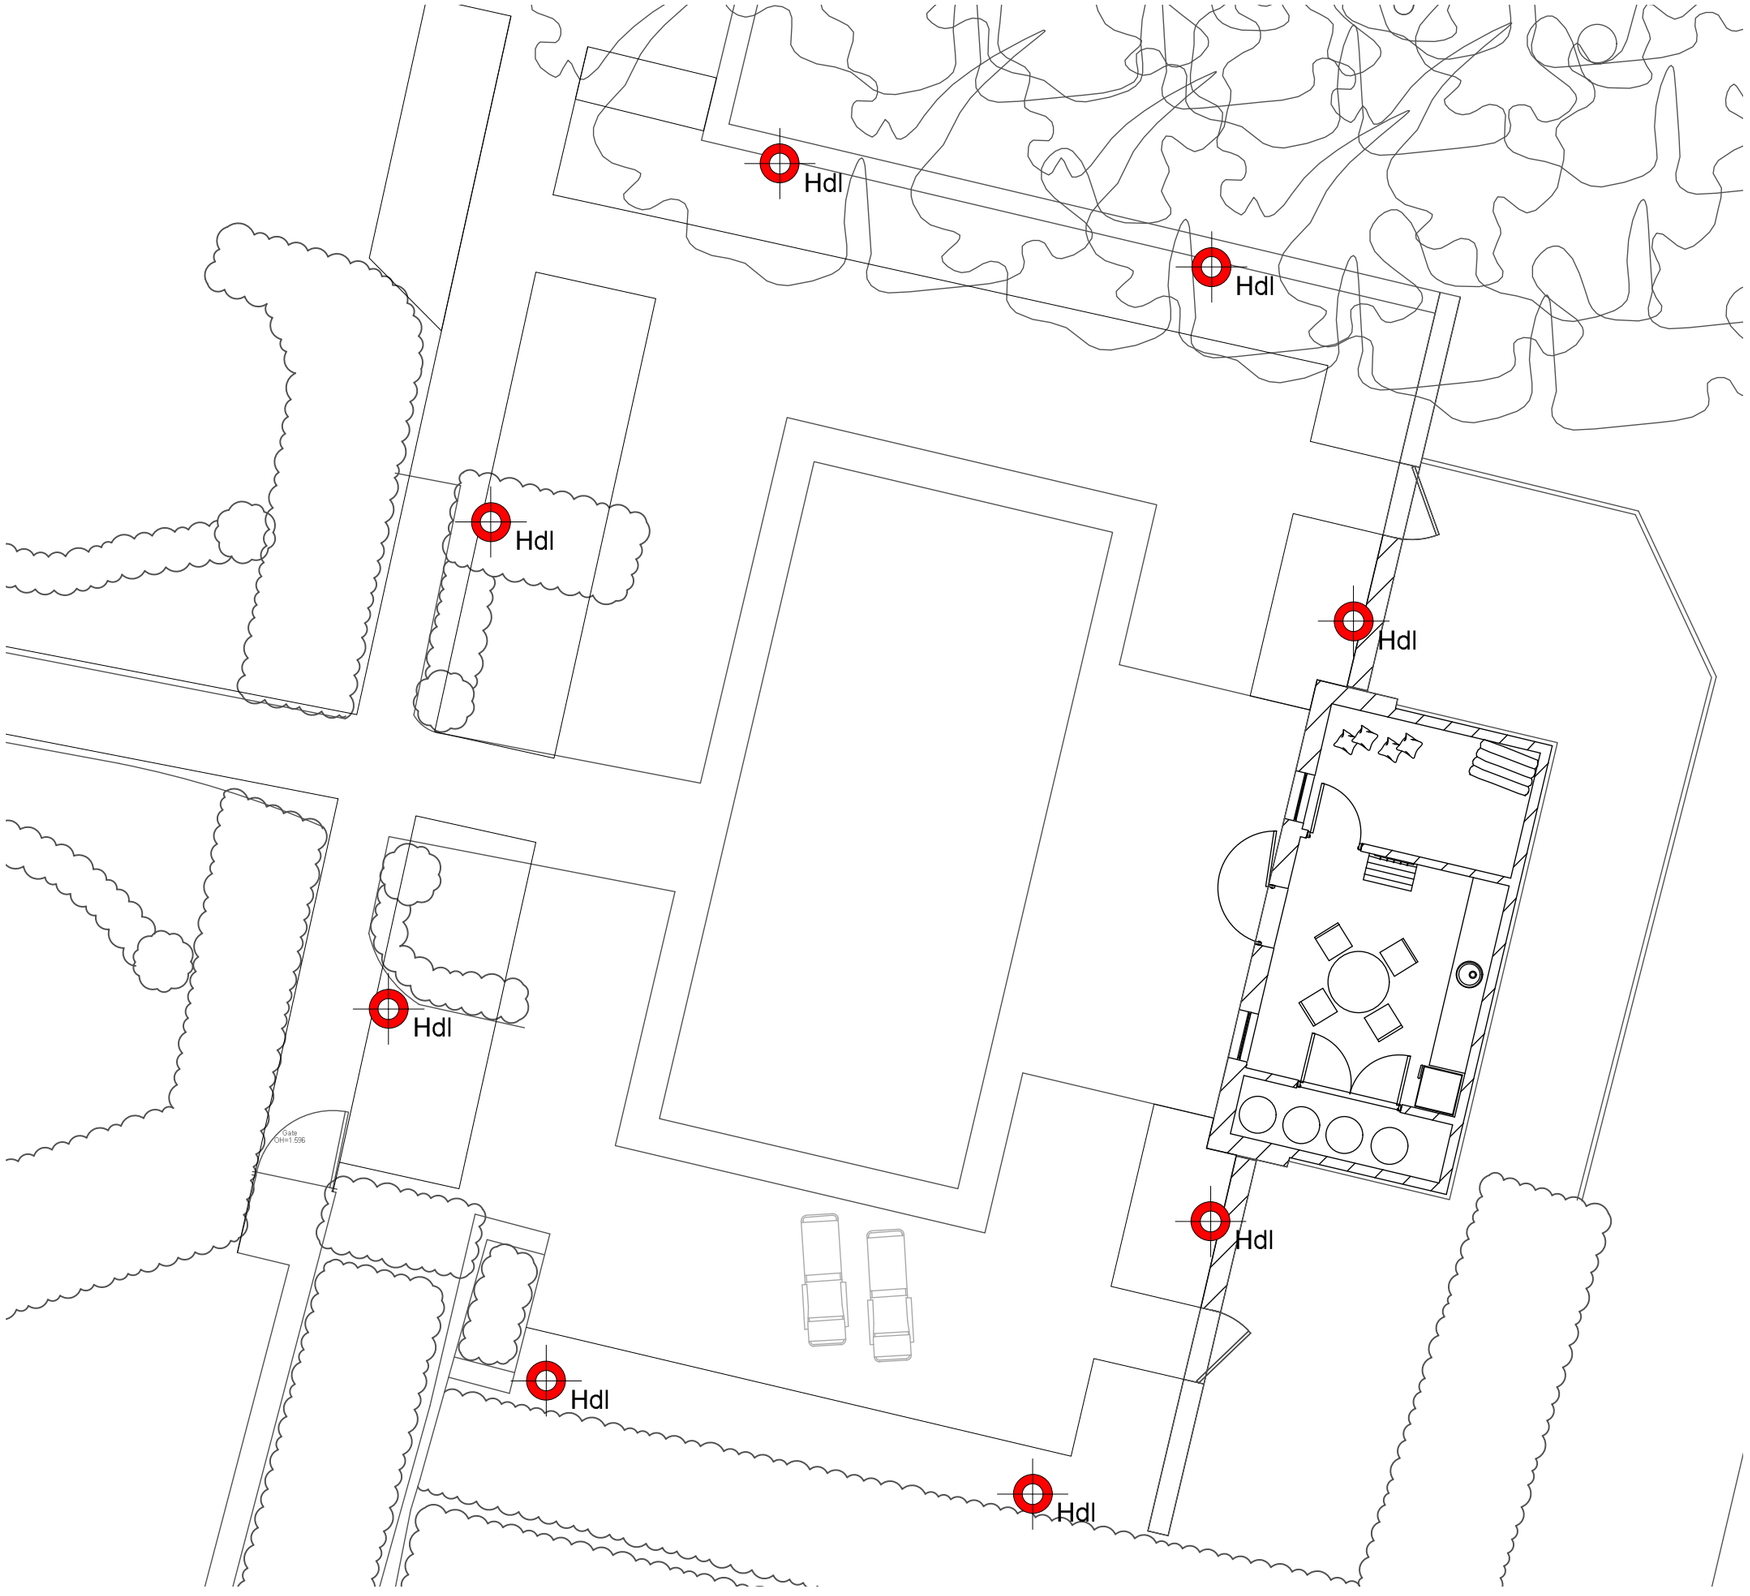


Key

Hdl — 8 No. Hooded Downlights in Planting

Client: Mr & Mrs E Knight

Work At:
Hurston Place,
Hurston Lane,
RH20 2EW

Drawing Title:
Pool Garden Lighting Plan

Scale: 1.100 at A3

Date: June '24

CHRIS MOSS
LANDSCAPE AND GARDEN DESIGN

WWW.CHRISMOSSGARDENS.COM

24 GUILDFORD ROAD
LONDON
SW8 2BX

0207 498 8168
info@chrismossgardens.com

DWG NO. : CM24/EK01/012

REV:

© THIS DRAWING IS COPYRIGHT OF CHRIS MOSS - DO NOT SCALE FROM THIS DRAWING