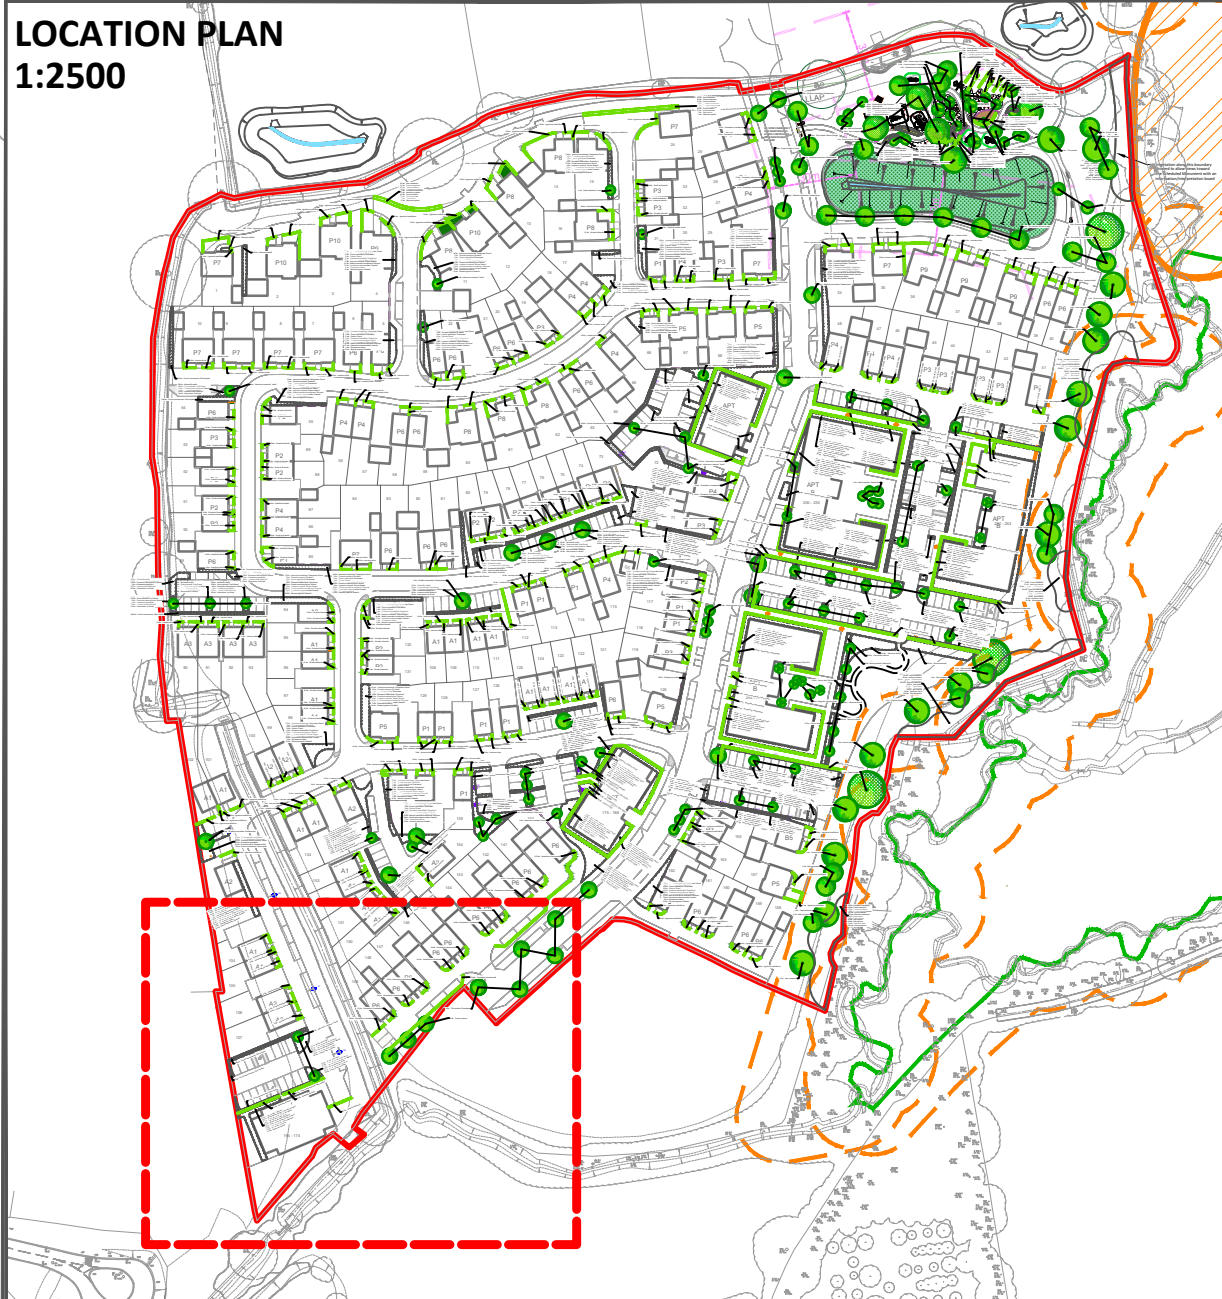


[illegible]

Status

PLANNING

DAVID JARVIS ASSOCIATES

DAVID JARVIS ASSOCIATES LIMITED
1 Tennyson Street Swindon Wiltshire SN1 5DT
t: 01793 612173
e: mail@davidjarvis.biz
w: www.davidjarvis.biz

LAND NORTH OF HORSHAM

Scale 1:200	Sheet Size A1	Date Plotted 01/09/2026
-----------------------	-------------------------	-----------------------------------

Client Ref.	Drawing Ref.	Drawing No.	Version
-	2898-5-2-31	DR-0013	S0-P4