


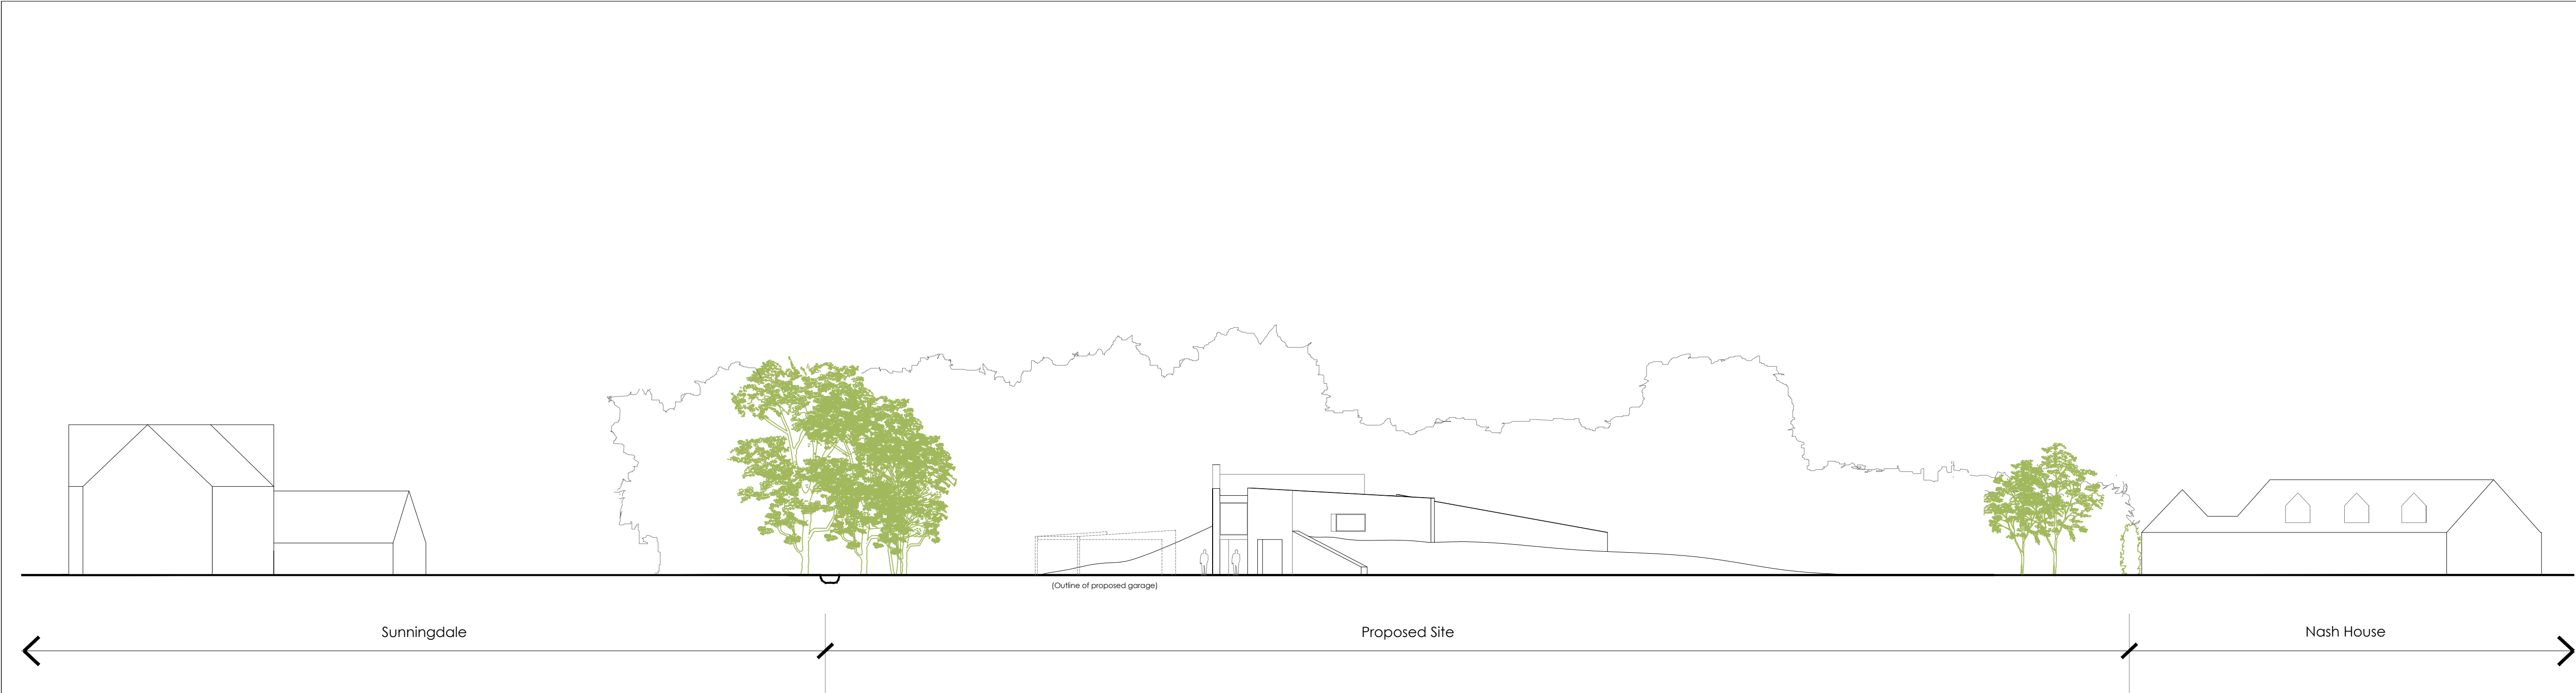


← Sunningdale Proposed Site Nash House →

PROPOSED CONTEXTUAL ELEVATION (WEST)

1:250

2

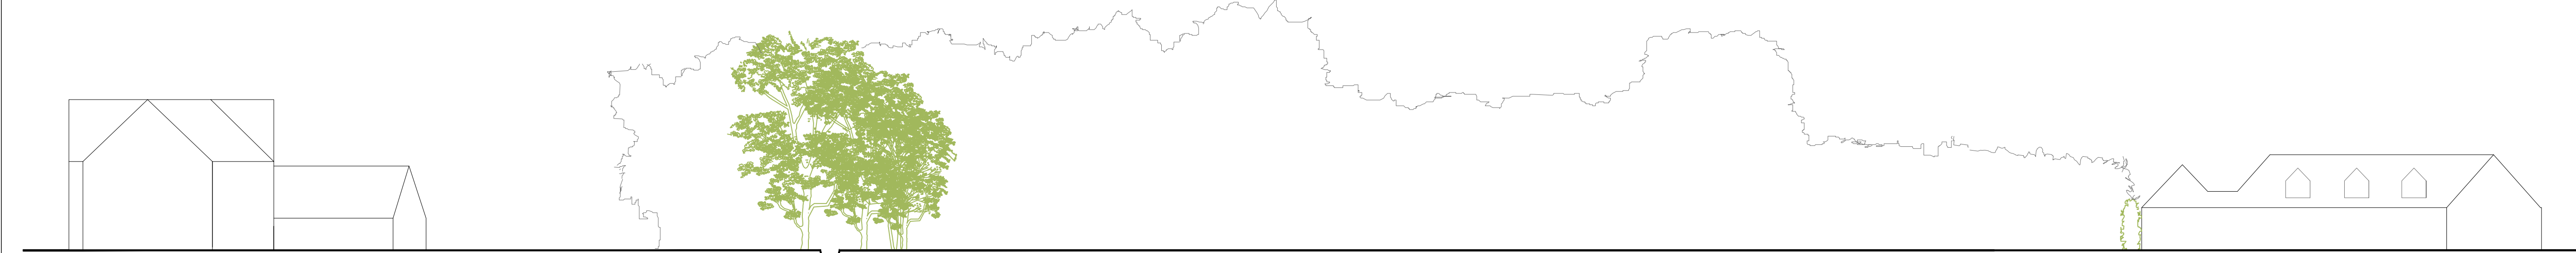

← Sunningdale Proposed Site Nash House →

EXISTING CONTEXTUAL ELEVATION

1:250

1

SCALE 1:250
0m 5 10 25

ARCHITECT



TT Architecture Ltd.



Atelier de Linde Ltd.


E: studio@ttarchitecture.com
T: +44 (0) 7879455508
W: www.ttarchitecture.com

E: hello@atelierdelinde.com
T: +44 (0) 7073 628 005
W: www.atelierdelinde.com

GENERAL NOTES

1. Do not scale drawing for construction purposes.
2. All dimensions are in millimetres unless noted otherwise.
3. All dimensions shall be verified on site before proceeding.
4. The author shall be notified in writing of any discrepancies.
5. This drawing is protected by copyright.

NORTH

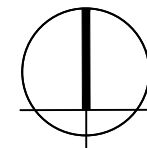

PURPOSE OF ISSUE

PLANNING

Rev No.	Description	Date
00	ISSUED FOR PLANNING APPROVAL	MAY 2026

PROJECT NAME

New Dwelling at Sunningdale
Sunningdale
Horsham Road, Steyning
West Sussex, BN44 3AA

DRAWING TITLE

Existing & Proposed
Contextual Elevation

CLIENT

Mr & Mrs Reader

SCALE @ A1

1:250

DATE

MAY 2026

PROJECT NO.

2530

DRAWN BY

TT

CHECKED

AP

DRAWING NO.

A-0106

REVISION NO.

00