


Tree Key

1.

Copper Beech

2.

Copper Beech

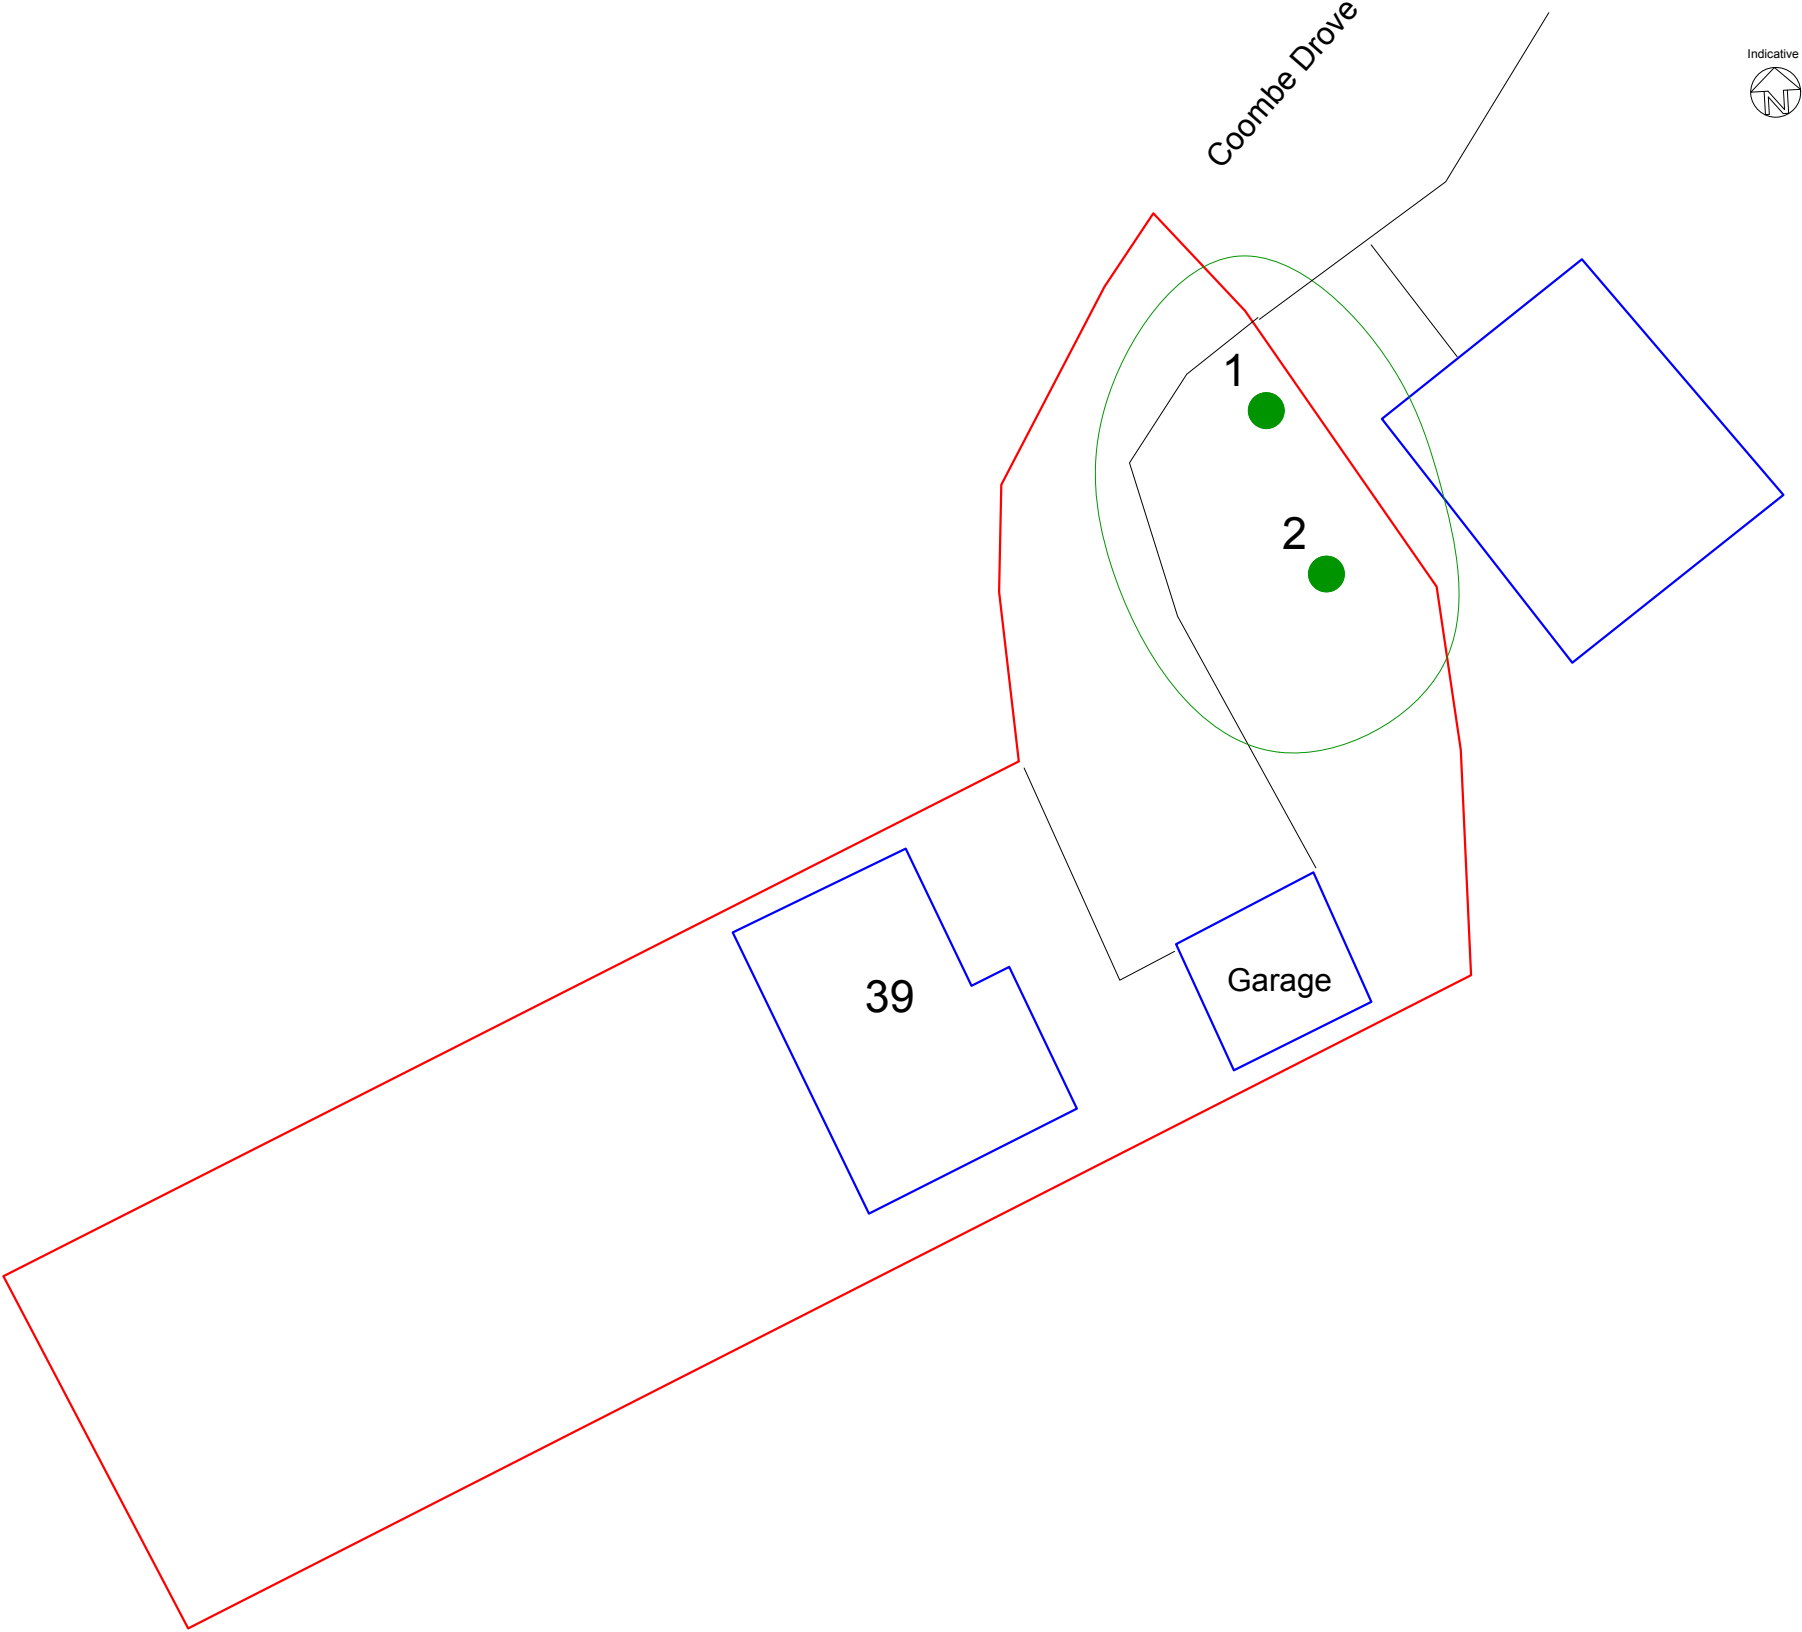

Southern Beeches Ltd

The Haven
Henfield Common North
Henfield
West Sussex
BN5 9RL

t: 01273 491886 m: 07771 803433 e: james@southernbeeches.co.uk

Client :	Melonie Lomasney
Project :	39 Coombe Drove, Steyning, West Sussex.
Title :	Tree Survey Plan
Scale :	Not to Scale
Date :	26th April 2026
Dwg No :	TSP1_39CD_26
Rev :	-