




1 Illustrative Front View 3D

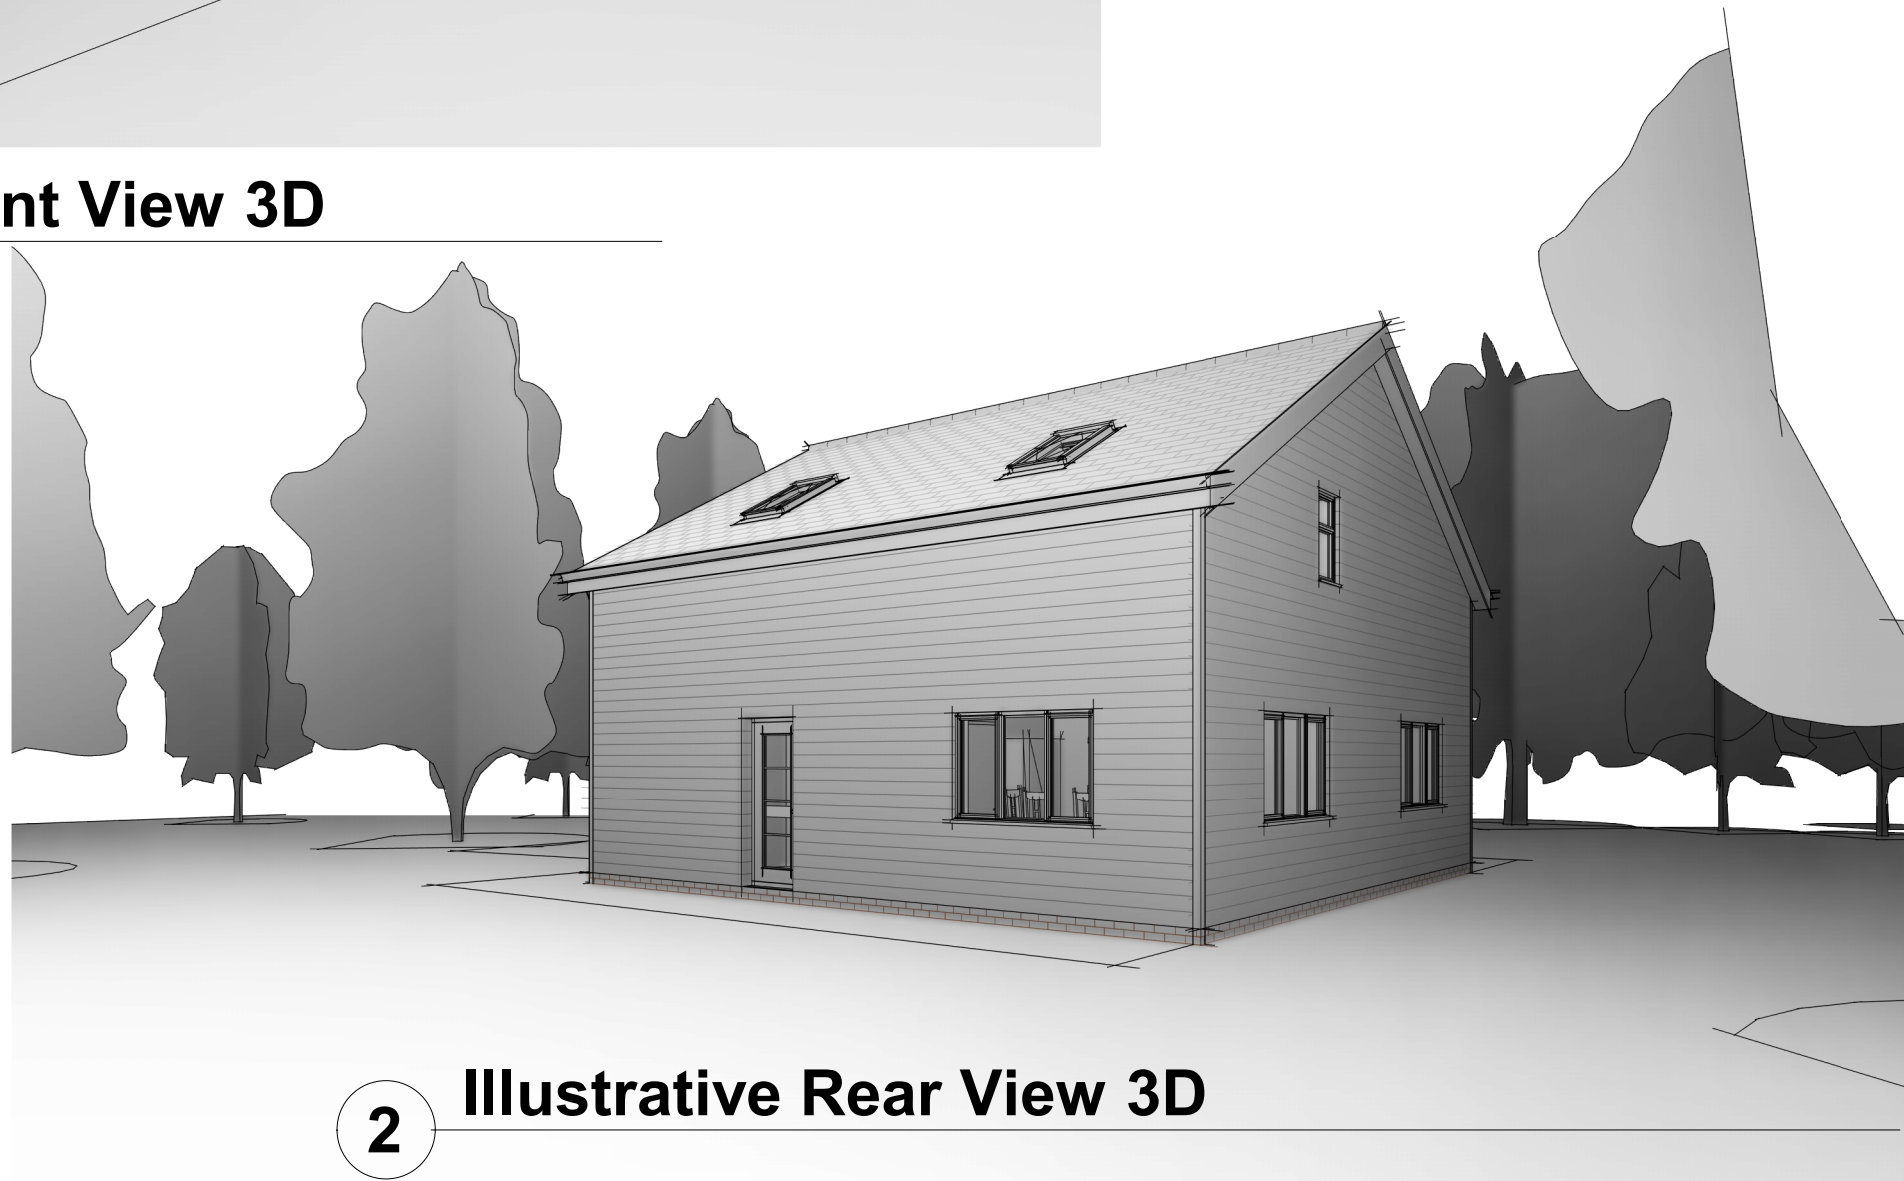

2 Illustrative Rear View 3D

FIGURED DIMENSIONS TO BE TAKEN IN PREFERENCE TO SCALED DIMENSIONS AND ANY DISCREPANCIES REPORTED TO HOUSEPLANSDIRECT. CONTRACTORS, SUBCONTRACTORS AND SUPPLIERS MUST VERIFY ALL DIMENSIONS ON SITE BEFORE COMMENCING ANY WORK OR MAKING ANY WORKING DRAWINGS. THESE DRAWINGS ARE FOR PLANNING APPLICATION SUBMISSION ONLY. ALL DRAWINGS (C) HOUSEPLANSDIRECT LIMITED.

STATUS: For Planning Approval		
 HOUSEPLANSDIRECT www.houseplansdirect.co.uk		
CLIENT: Mr. Tim Bailey		
SITE: Holly House, Worthing Road, Southwater		
TITLE: Illustrative 3D Views		
SCALE AT A3:	DATE: Dec. 2025	DRAWN: AC
PROJECT NO: BAI03	DRAWING NO: AMD05	REVISION: