



CHAINAGE	0.000	1.442	10.000	20.000	30.000	40.000	50.000	60.000	70.000	80.000	90.000	100.000	102.546
EXISTING TOPO SURVEY L	35.626		35.896	36.428	37.471	37.882	38.114	38.220	38.205	39.470	40.376	40.600	40.581
PHASE2 PROPOSED LEVEL	35.621		37.150	37.000	39.103	39.425	38.872	38.764	39.150	39.494	39.650	40.327	40.630

Profile 1

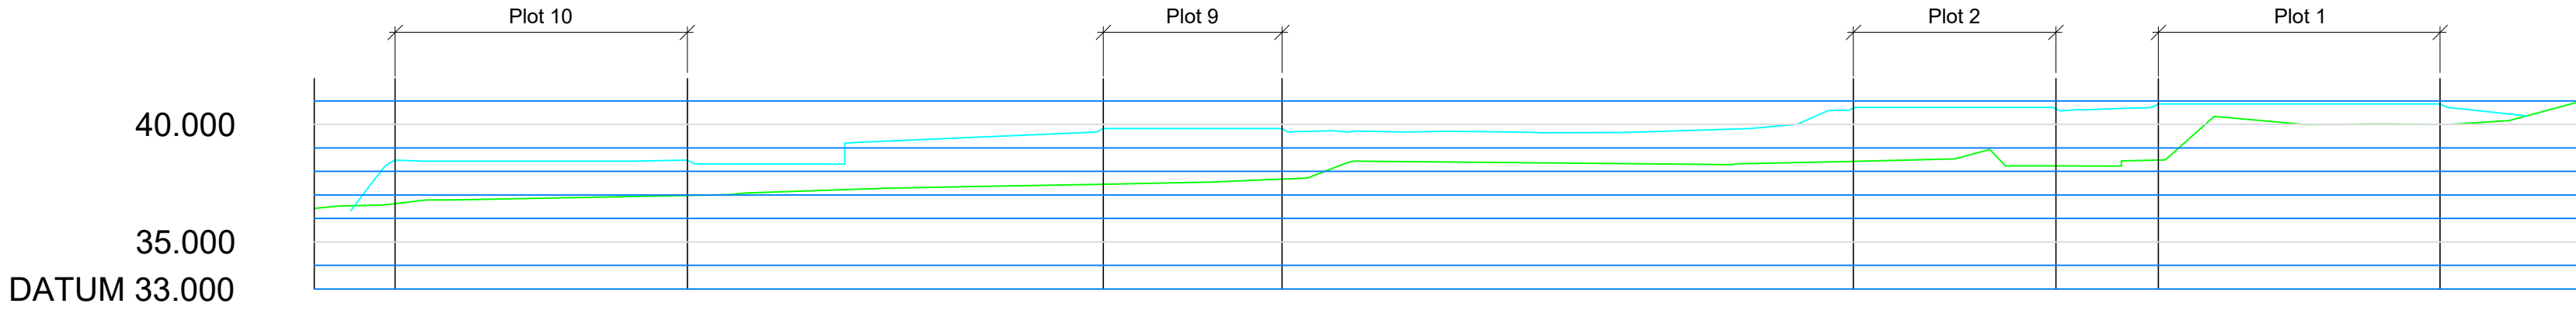


CHAINAGE	0.000	1.557	10.000	20.000	30.000	40.000	50.000	60.000	70.000	80.000	90.000	95.215	96.396
EXISTING TOPO SURVEY L	36.425		36.868	37.135	37.390	37.621	38.385	38.295	38.572	39.552	40.005	40.954	
PHASE2 PROPOSED LEVEL	36.328		38.475	38.733	39.531	39.825	39.691	39.787	40.725	40.875	40.875	40.360	

Profile 2

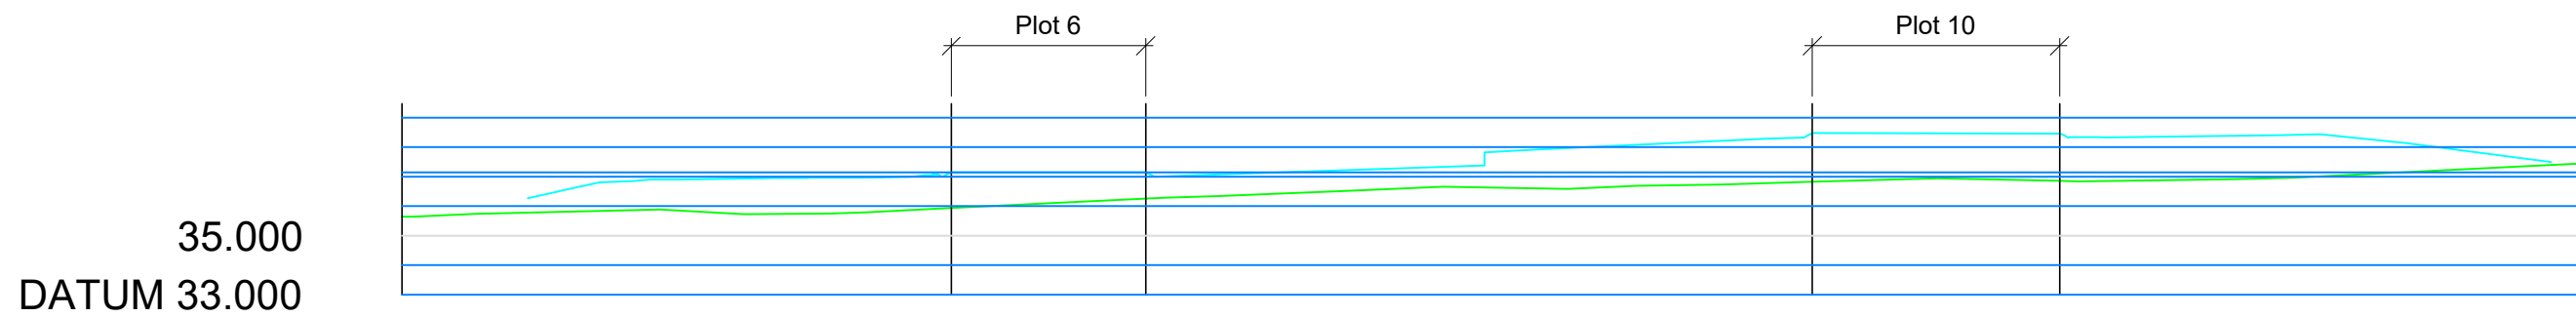


CHAINAGE	0.000	4.273	10.000	20.000	30.000	40.000	50.000	60.000	70.000	72.872	73.936
EXISTING TOPO SURVEY L	35.641		35.817	36.004	36.435	36.610	36.888	36.888	37.259	37.445	
PHASE2 PROPOSED LEVEL	36.264	36.912		37.150	37.157	37.992	38.475	38.361	37.874	37.500	

Profile 3

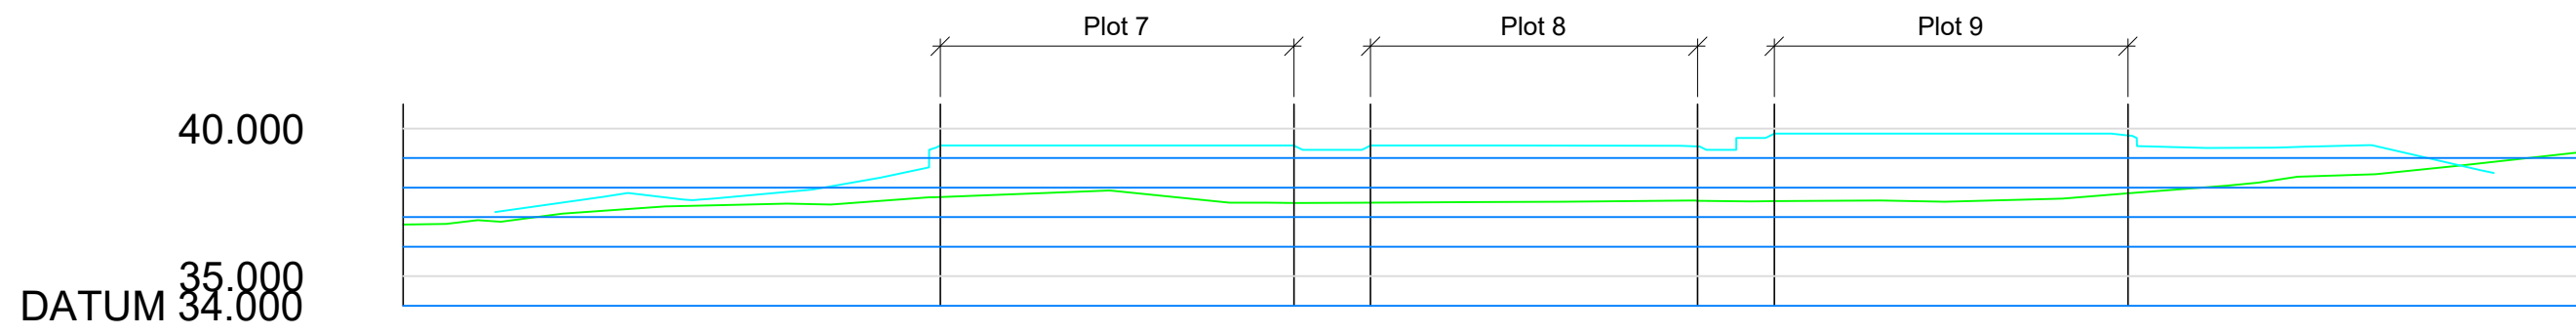

CHAINAGE	0.000	3.122	10.000	20.000	30.000	40.000	50.000	60.000	70.000	73.859
EXISTING TOPO SURVEY L	36.750		37.389	37.754	37.485	37.530	37.568	37.927	38.773	39.175
PHASE2 PROPOSED LEVEL	37.174		37.590	39.425	39.425	39.425	39.825	39.495	38.686	38.498

Profile 4

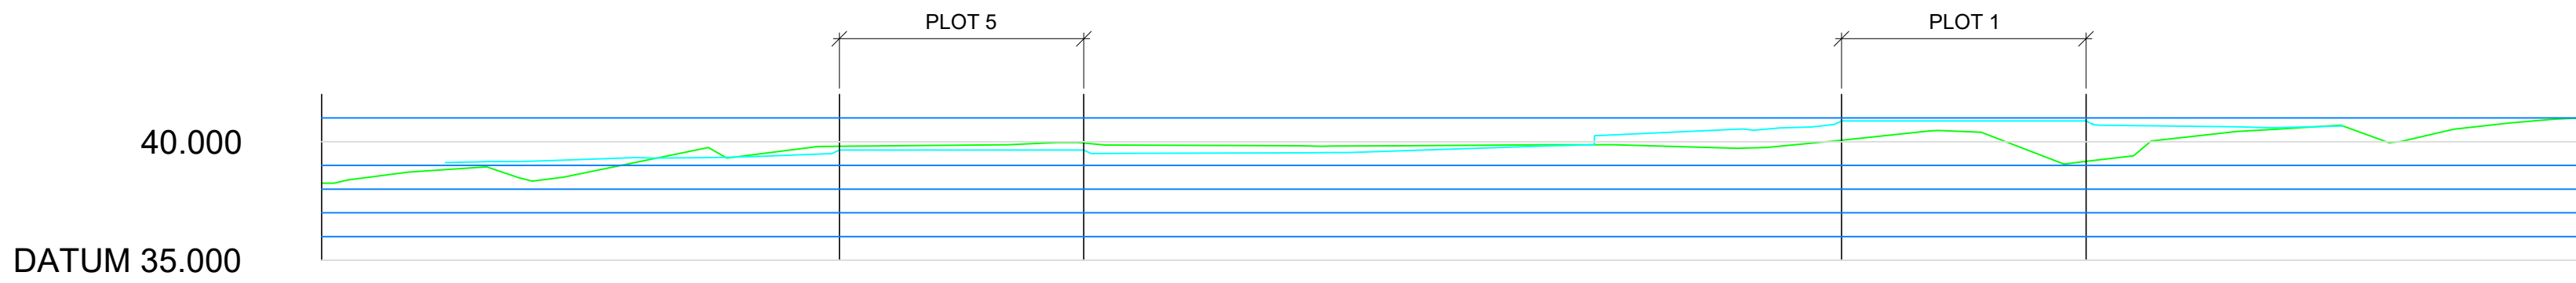

CHAINAGE	0.000	5.216	10.000	20.000	30.000	40.000	50.000	60.000	70.000	80.000	87.062	90.000	95.064
EXISTING TOPO SURVEY L	38.246		38.476	39.681	39.924	39.830	39.856	39.729	40.379	40.354	40.540	40.997	
PHASE2 PROPOSED LEVEL	39.115	39.215		39.445	39.650	39.530	39.766	40.523	40.875	40.633	Existing		

Profile 5

Existing Level
Proposed Level

CIVIL / STRUCTURAL DESIGN RISK MANAGEMENT


Abnormal or unusual residual risks associated with the design outcomes shown on this drawing are:-

RSK LDE LTD has followed its Design Risk Management process for Hazard Elimination and Risk reduction in developing the designs shown on this drawing. Abnormal or unusual residual risks may be shown above where it is considered that such risk may not normally be expected by competent persons engaged on work of this nature or type.

Notes:

- This drawing is to be read in conjunction with all relevant Architects and Engineers drawings and specifications.
- Topographical Survey and Levels from NJC Survey Ltd, Drawing Number S1572 Dated 18th March 2019
- Layout based on Geoff Perry Associates Drawing Layout Rev E Dated May 2026.
- Do not scale this drawing.
- This drawing is to be read in conjunction with all other relevant engineers, architects and specialist design drawings and details.
- All dimensions are in meters unless noted otherwise.

P01	22.05.2026	Issued for Planning	ADM	AM	RD
Rev.	Date	Amendment	Drawn	Chkd	Appd.

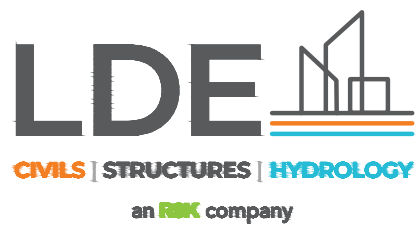

Abbey Park
Humber Road
Coveyry
CV9 4AG
United Kingdom

Tel: +44 (0) 24 7650 9000
Fax: +44 (0) 24 7650 1417
Email: info@lde.co.uk
Web: www.lde.co.uk

Client **BARRATT DAVID WILSON
(SOUTHERN COUNTIES)**

Project Title **NEW PLACE FARM, PULBOROUGH,
WEST SUSSEX
PHASE 2**

Status **PLANNING**

Drawing Title **Site Sections 2 of 2**

Drawn	Date	Checked	Date	Approved	Date
AOM	21.05.26	AM	-	RD	-
Scale	Orig Size	Orig Size	Dimensions	Dimensions	
1:250	A0	A0	m	m	

Project No. **890815** Drawing File **890815-02-03-DR-C-8023-8024 - Phase 2 Site Sections.dwg**

Drawing No.							Rev.
890815	RSK	ZZ	XX	DR	C	8023	P01
Project	Orig.	Vol/Sys.	Lev./Loc.	Type	Role	Draw. No.	

Scale 1:250

0 2.5 5 7.5 10 12.5m