




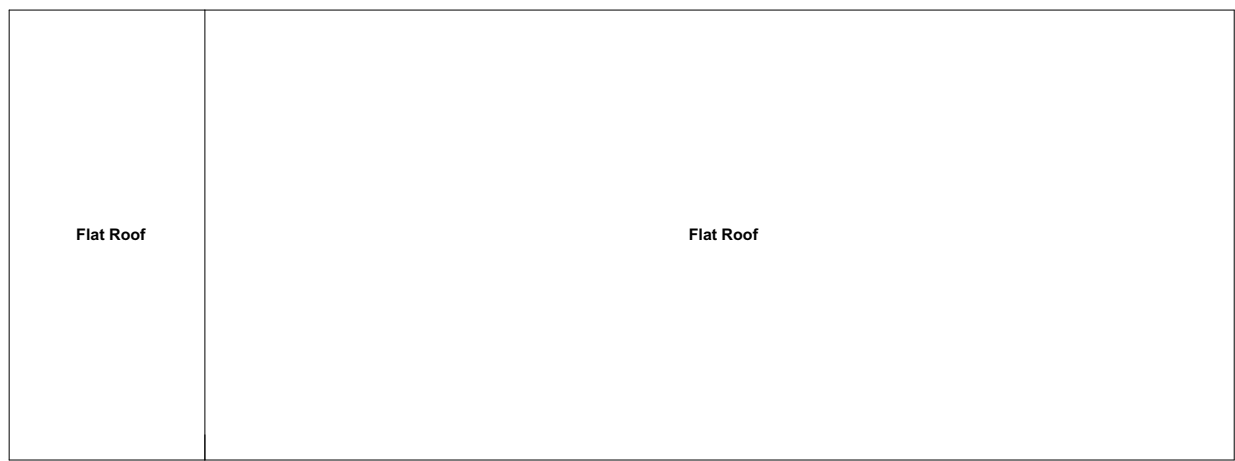


GA Existing Roof Level Plan 1:100

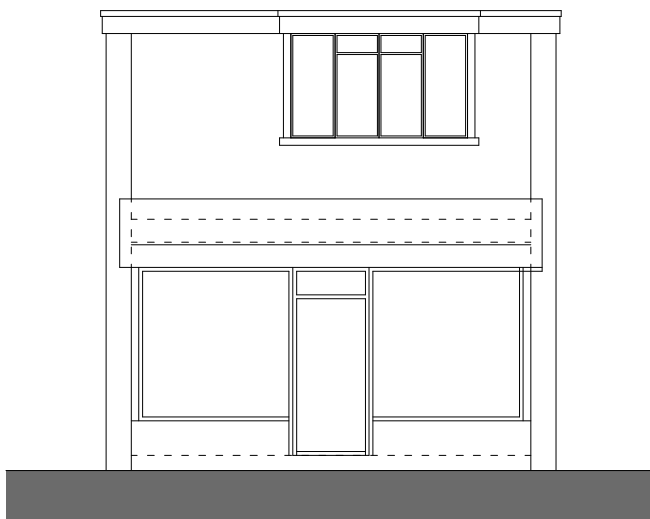


GA Existing Front Elevation 1:100

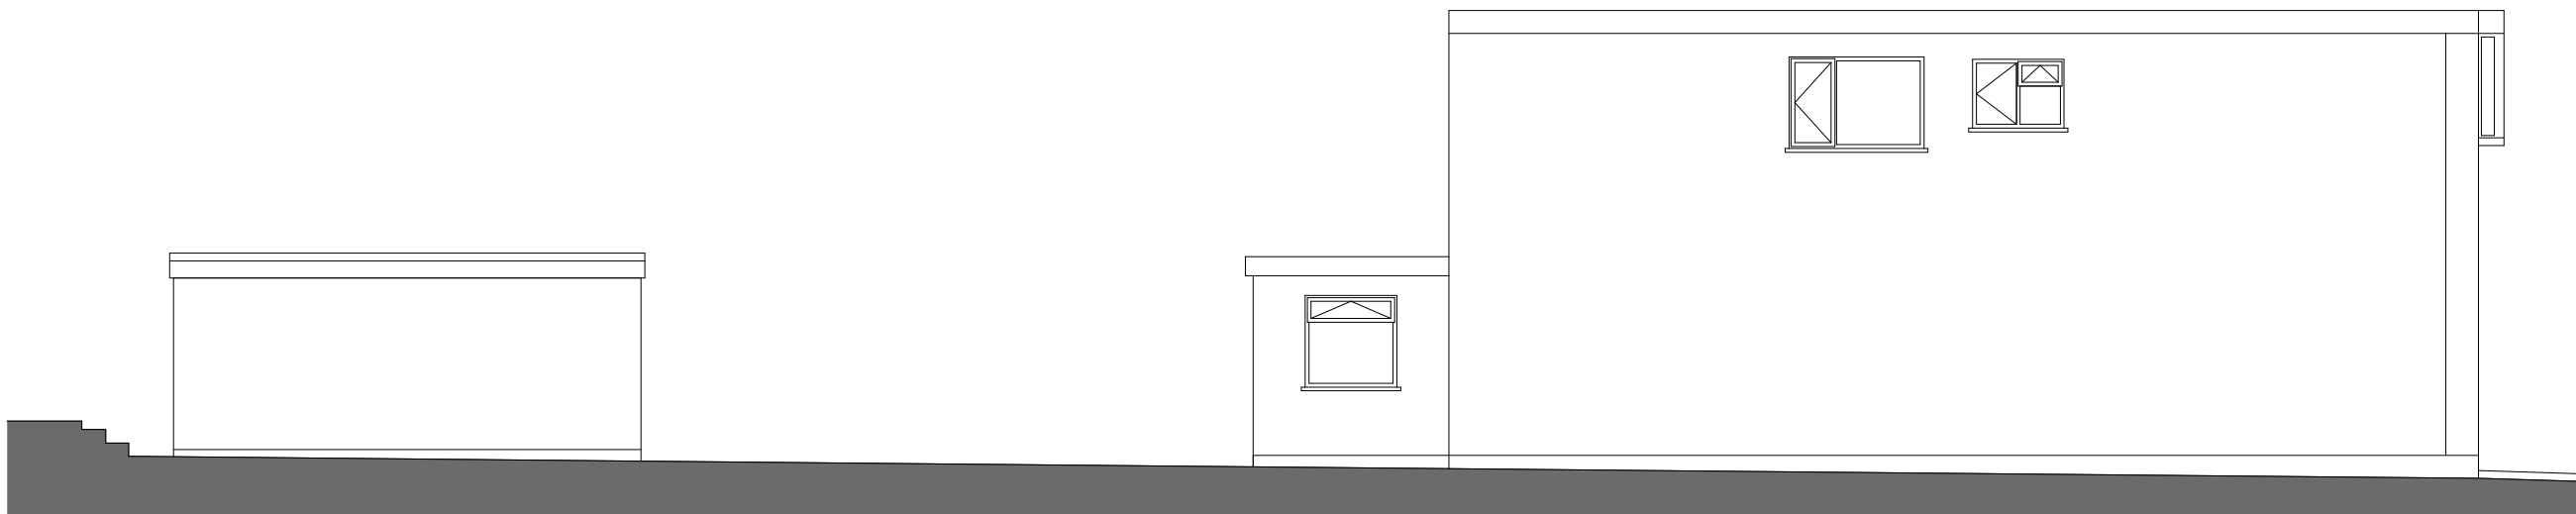


GA Existing Side Elevation 1:100

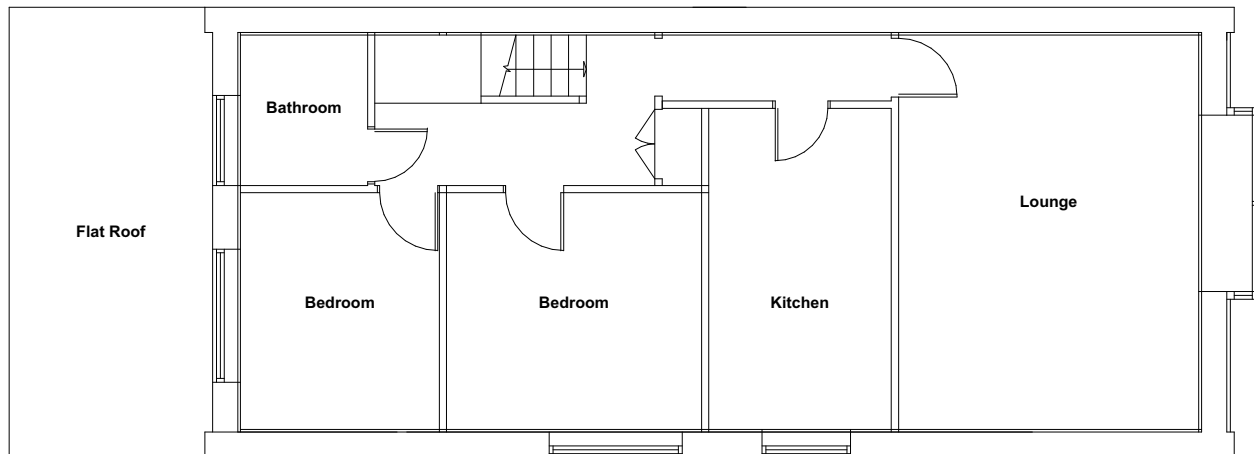


GA Existing First Floor Plan 1:100

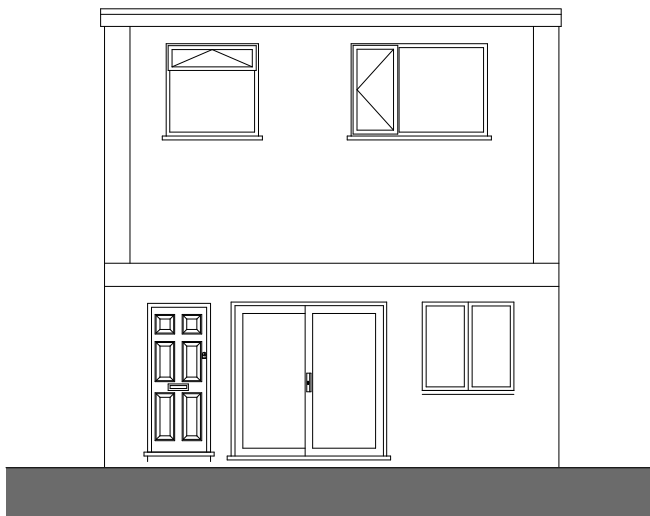

GA Existing Rear Elevation 1:100

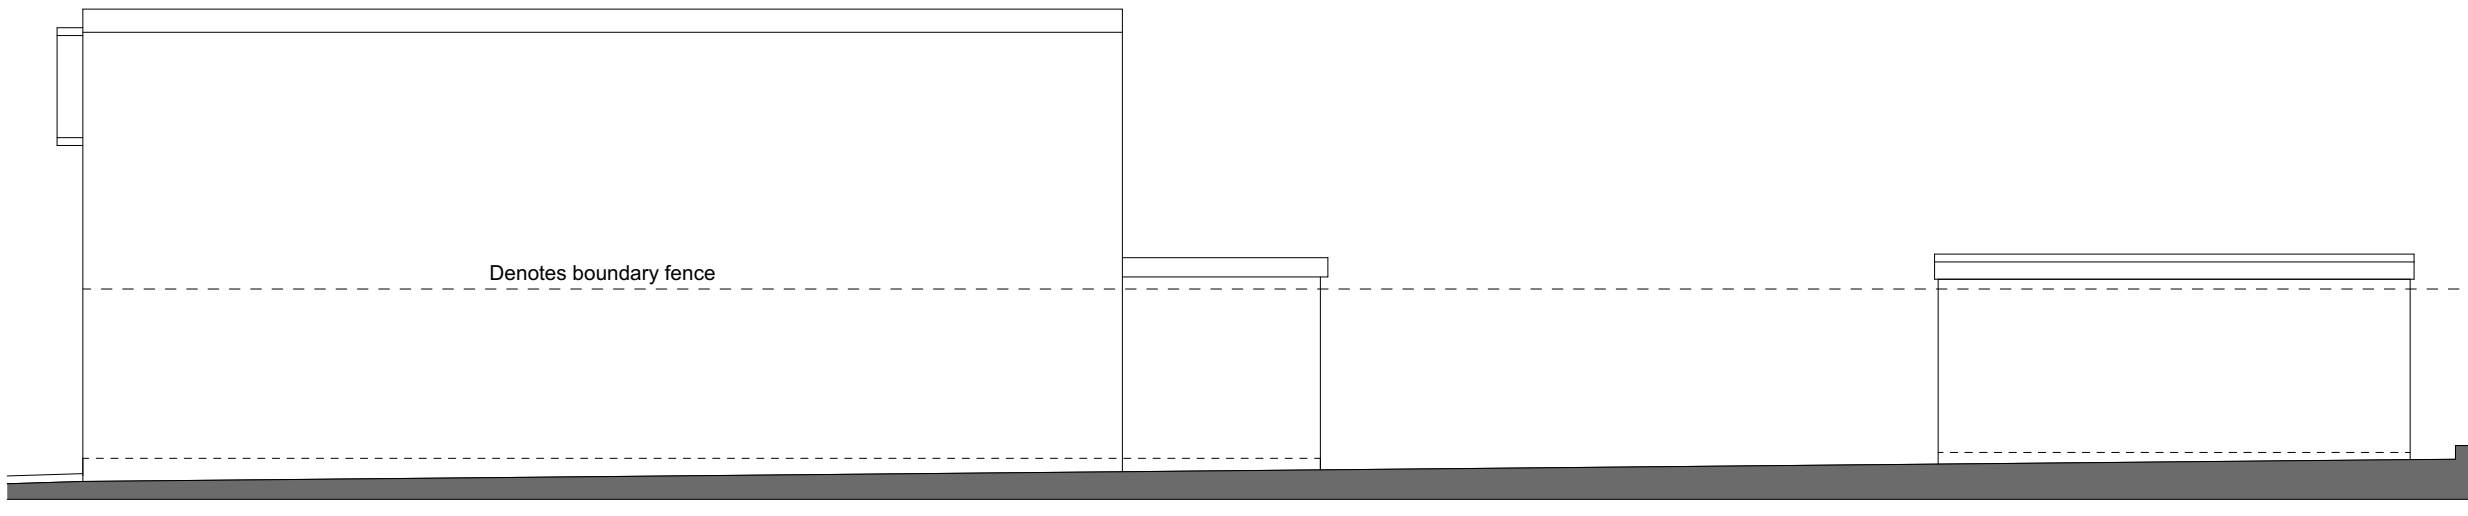

GA Existing Side Elevation 1:100

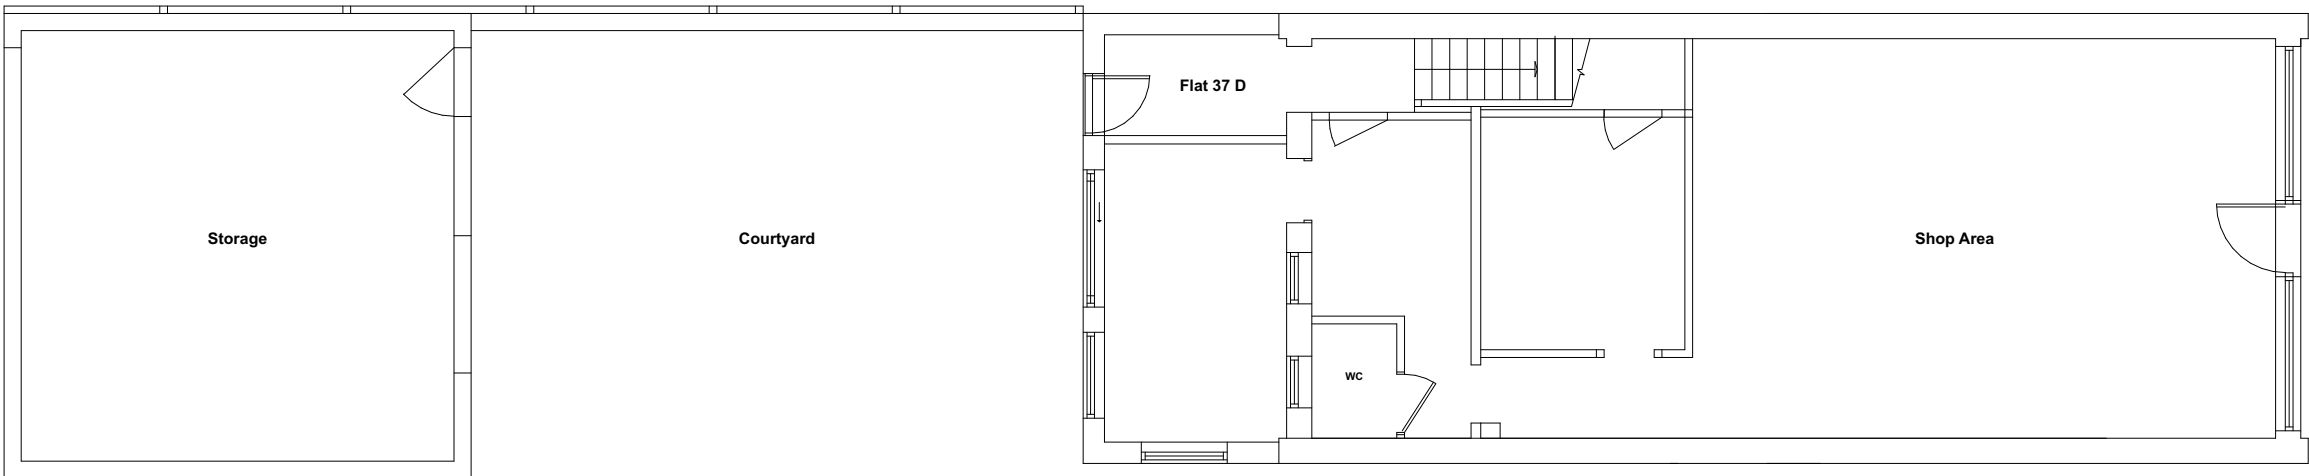

GA Existing Ground Floor Plan 1:100