

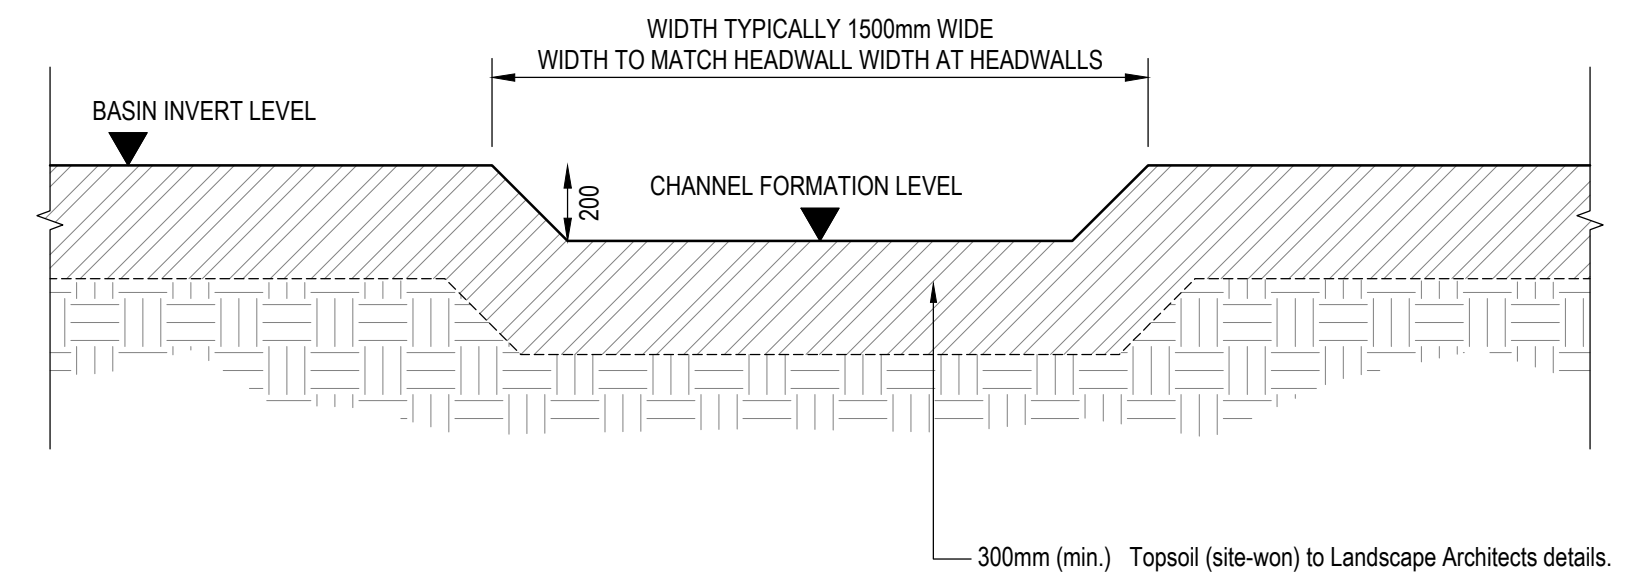
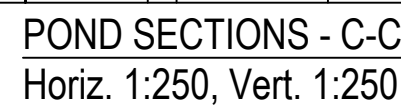
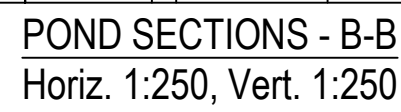


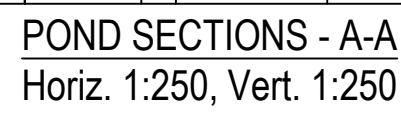

TYPICAL SECTION THROUGH LOW FLOW
CHANNEL IN ATTENUATION BASIN
Scale 1:20 @ A1

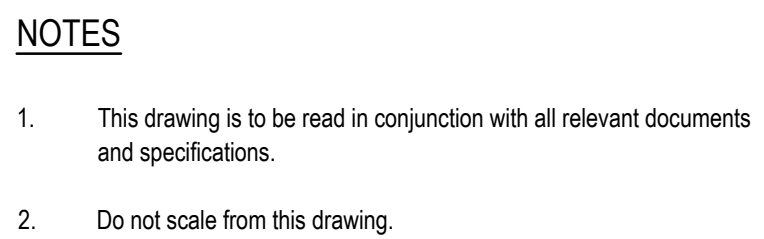

T2	Headwall arrangement updated. Section through low flow channel updated.	01/05/2026	MM	CS
T1	Pond details and sections revised to suit updated detailed drainage design	31/03/2026	MM	CS
P1	Preliminary issue for planning.	02/12/2025	MM	CS
Rev.	Description	Date	By	Chk

 Glanville Survey > Plan > Engineer	
 Civil Engineering  Structural Engineering  Transport Planning	 Highways Engineering  Building Surveying  Geomatics
	
Client : Legal & General (Strategic Land North Horsham) Ltd	
Project : Mowbray (Land North of Horsham)	
Title : RMA2 - Employment Land Pond 7a Sections	
Engineer : C. Salt	Date : December 2025
Director : J. Birch	Scale : 1:250 @ A1
Status : TENDER	
Drawing No. MOW-RMA2-PH2-1220	Rev T2