


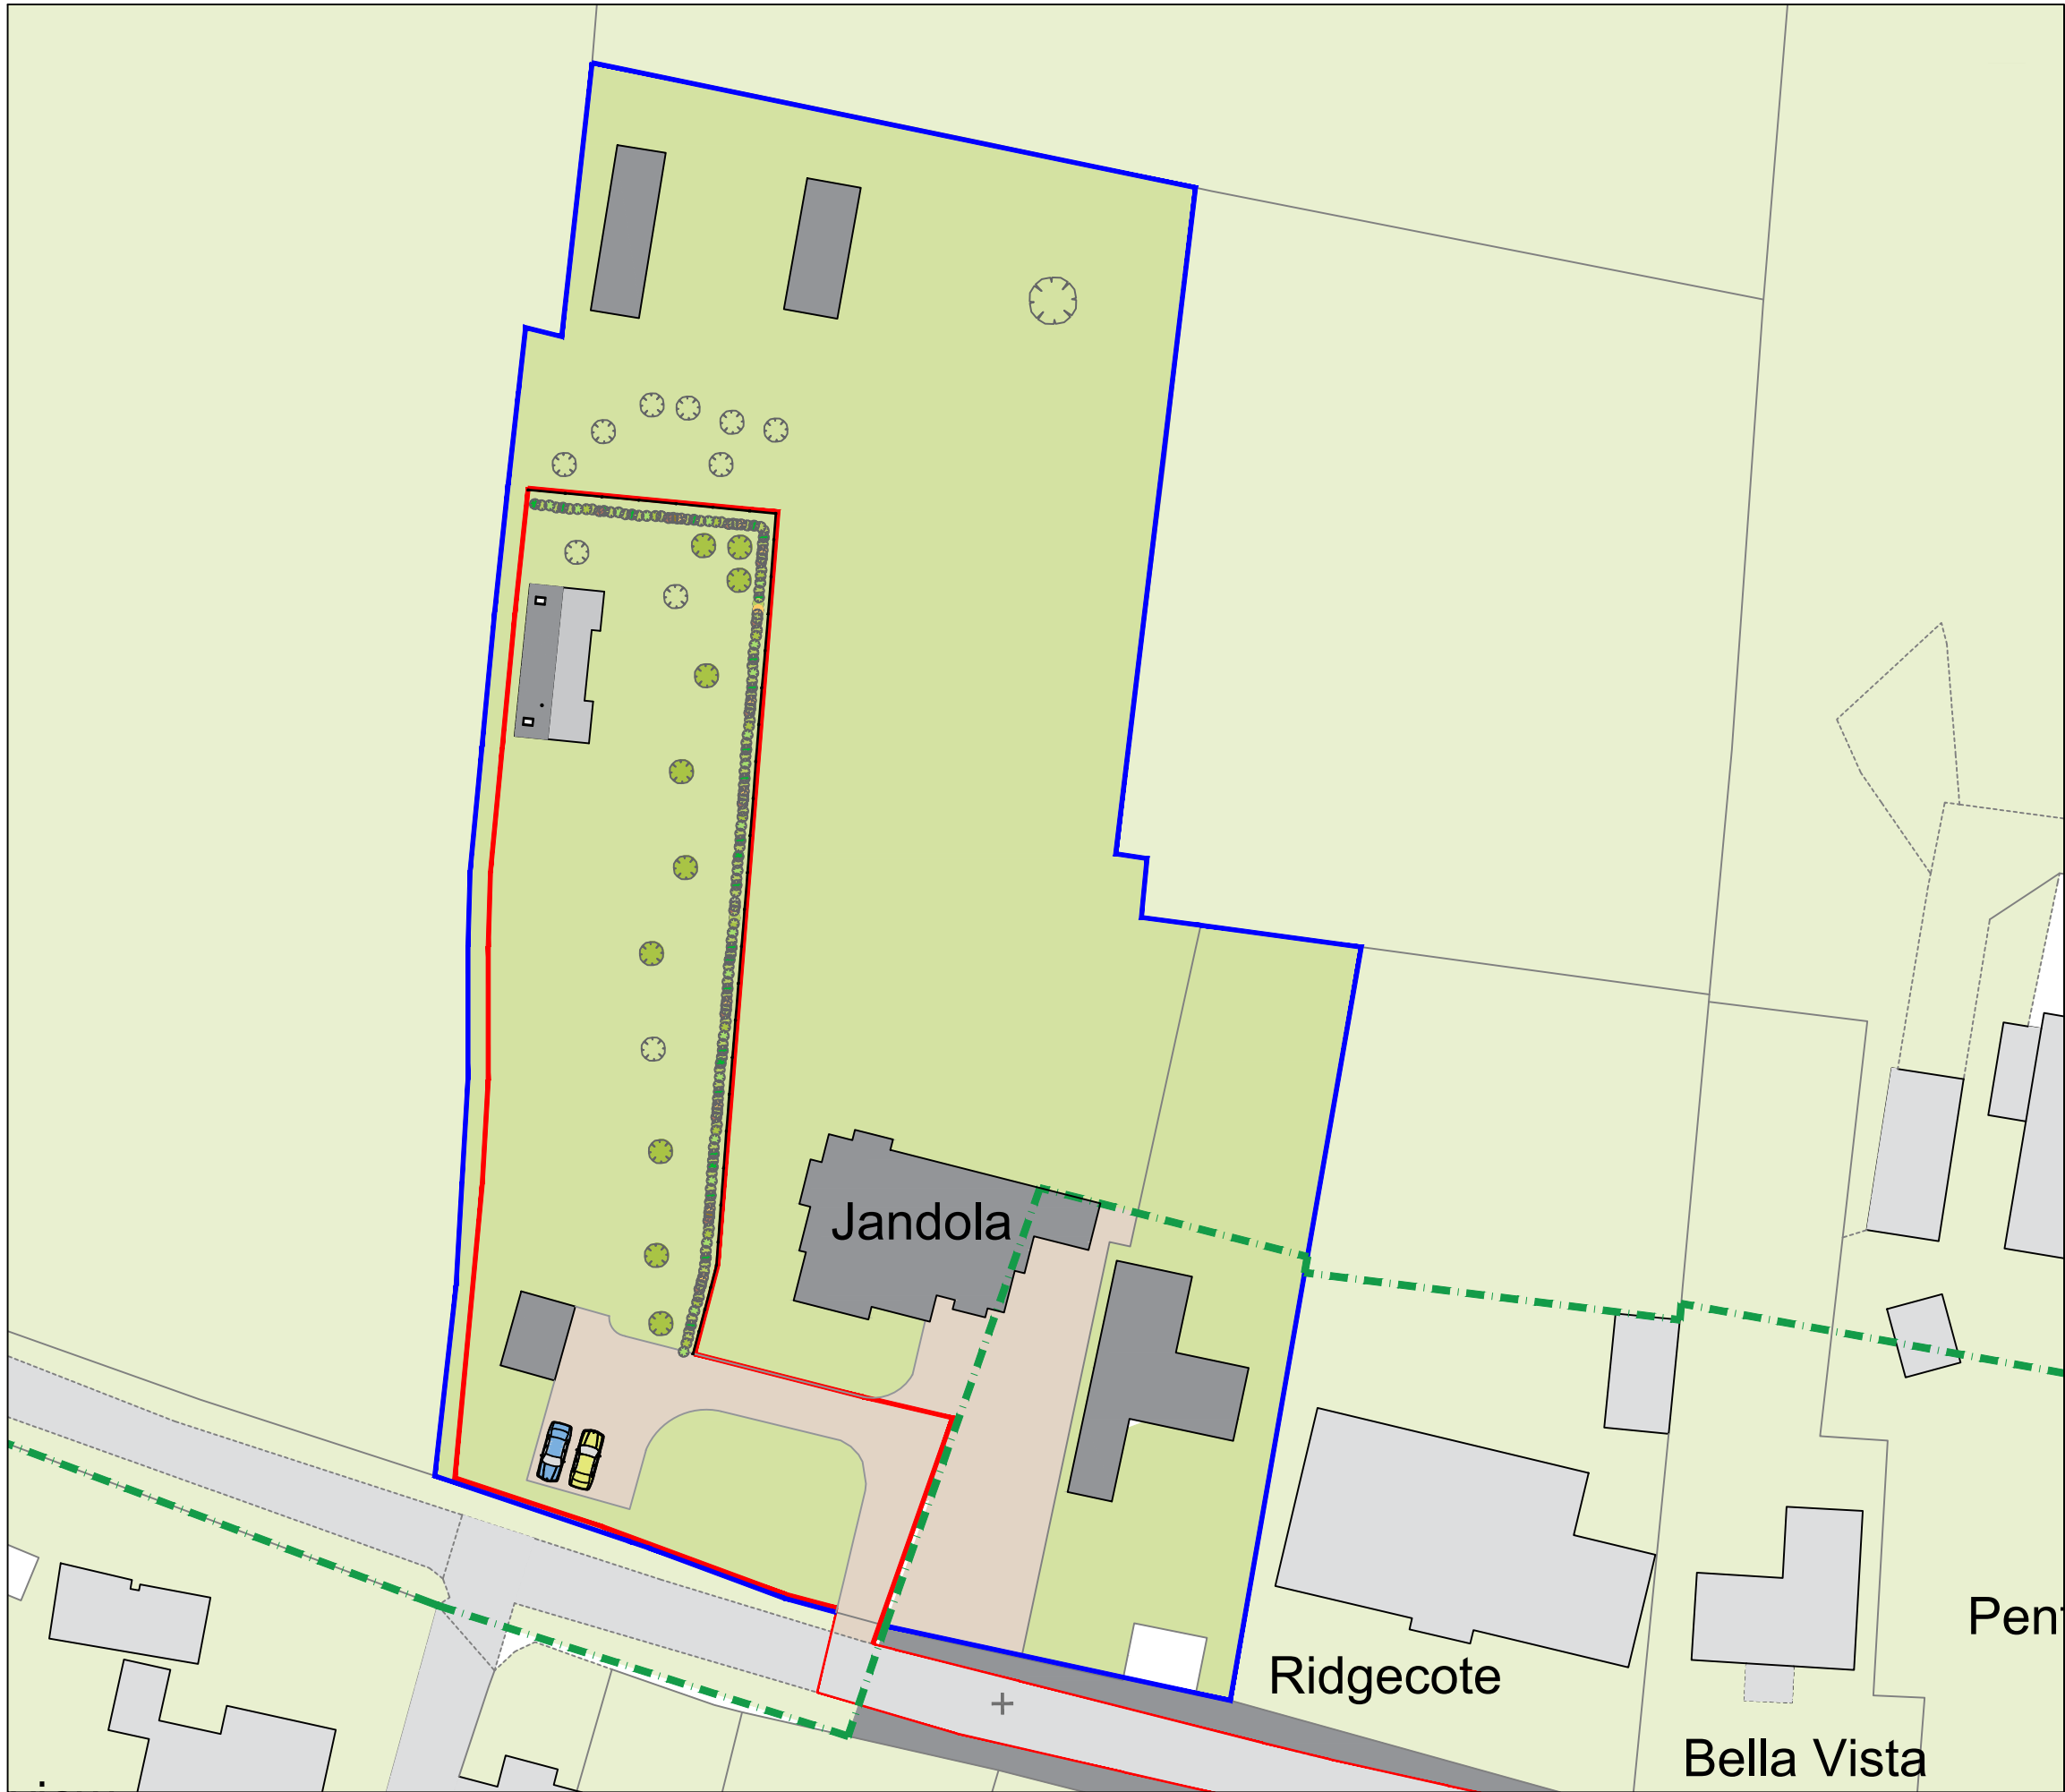

LEGEND:

- Mix of native hedging creating boundary
- Proposed post and rail fencing
- Line denotes built up area
- Existing trees
- Proposed trees



revisions		
 DOWNSVIEW ASSOCIATES Chartered Surveyors		
Little Acorns, Hampers Lane, Storrington, West Sussex, RH20 3HZ Tel: 01903 742837 Mob: 07525 844965 Email: mail@downsview-surveyors.co.uk  RICS		
address Jandola New Hall Lane Small Dole Henfield BN9 9YH		
project Proposed conversion		
title Proposed block plan		
scale: As noted @ A3	date: June 2026	revision:
drawing number 2026.513.04		