



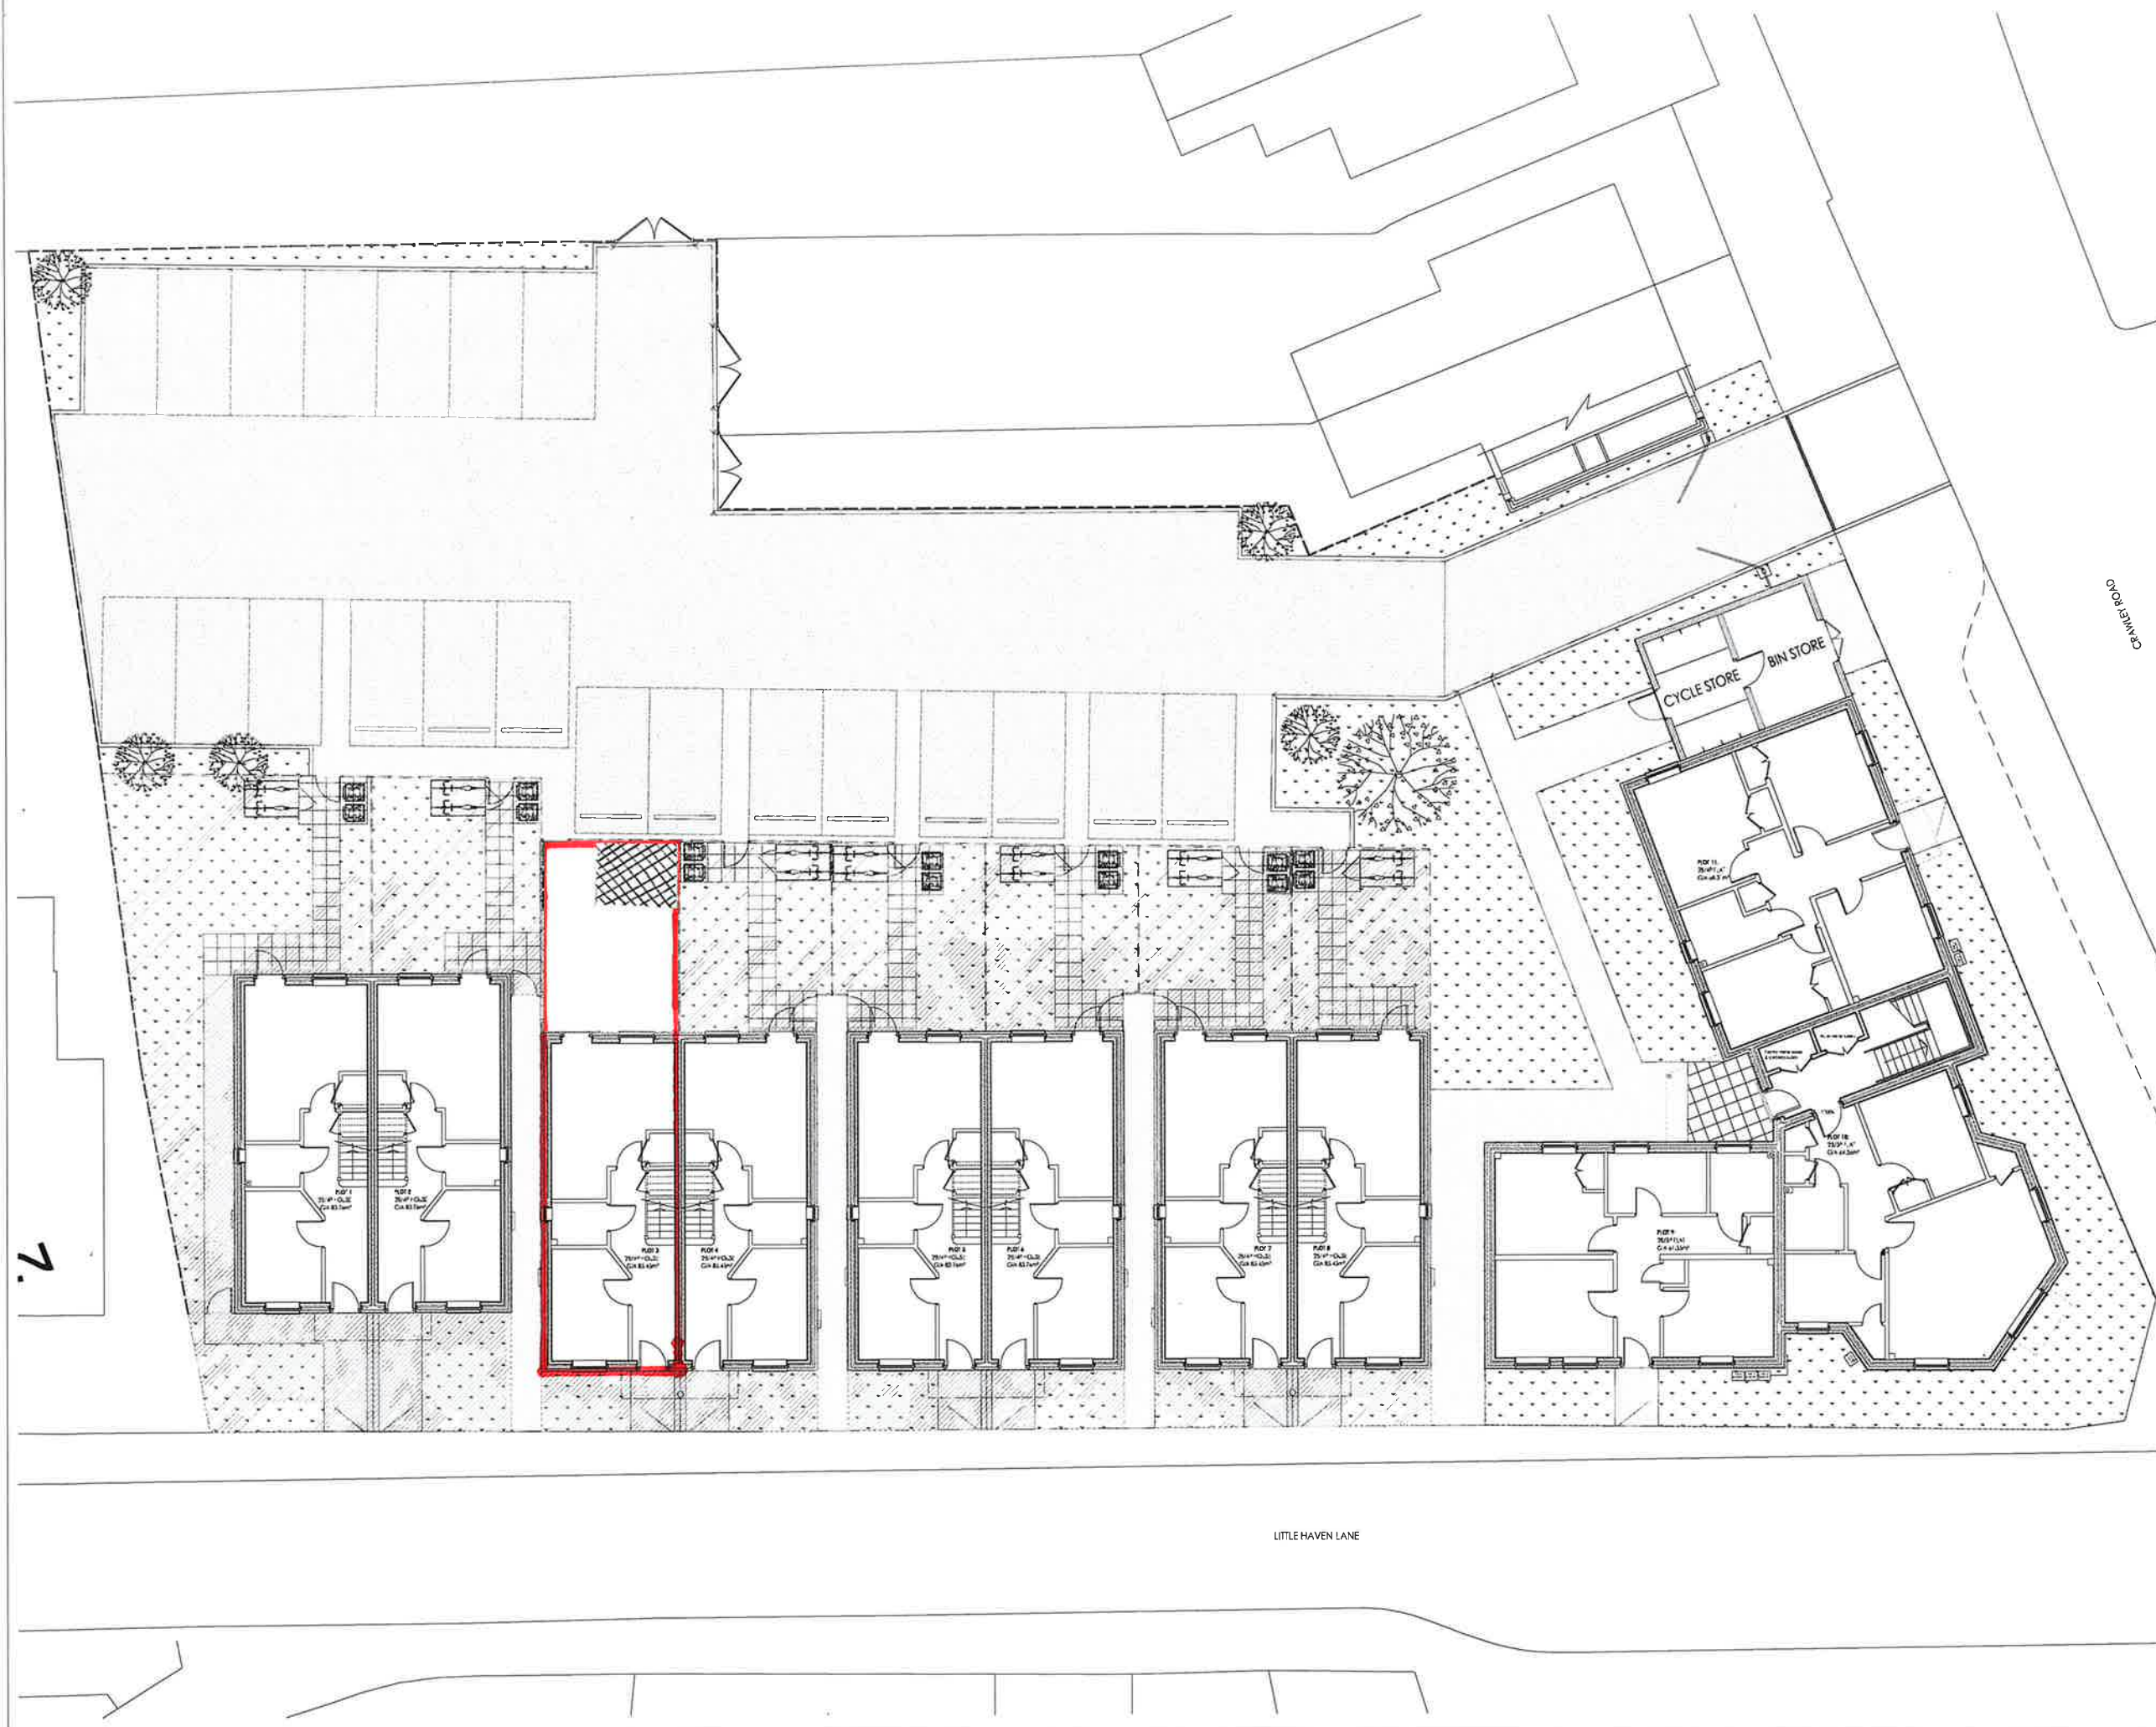

— Site Location
▨ Shed Area

Scale: 1:200
0m 5m

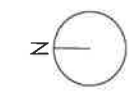

DO NOT SCALE FOR CONSTRUCTION

brodie
plant
goddard

PROJECT
LITTLE HAVEN LANE,
HORSHAM WEST SUSSEX RH12 4ZQ

CLIENT
SUNNINGHILL CONSTRUCTION Co. LTD

3605	DATE	JAN 2014
DRAWN	HGB	CHECKED
		RM
SCALE	1:100@A1	FOR
	1:200@A3	CONSTRUCTION

TITLE
SITE LANDSCAPE PLAN
DENOTING GARDEN AREAS

DRAWING NO.	REV
3605/WD-05	C01