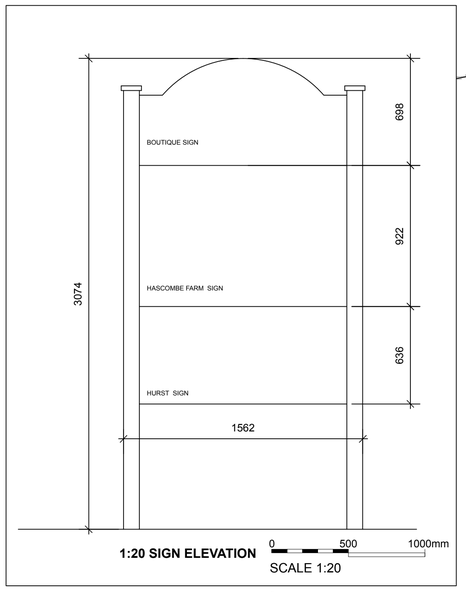

1:20 SIGN ELEVATION

SCALE 1:20

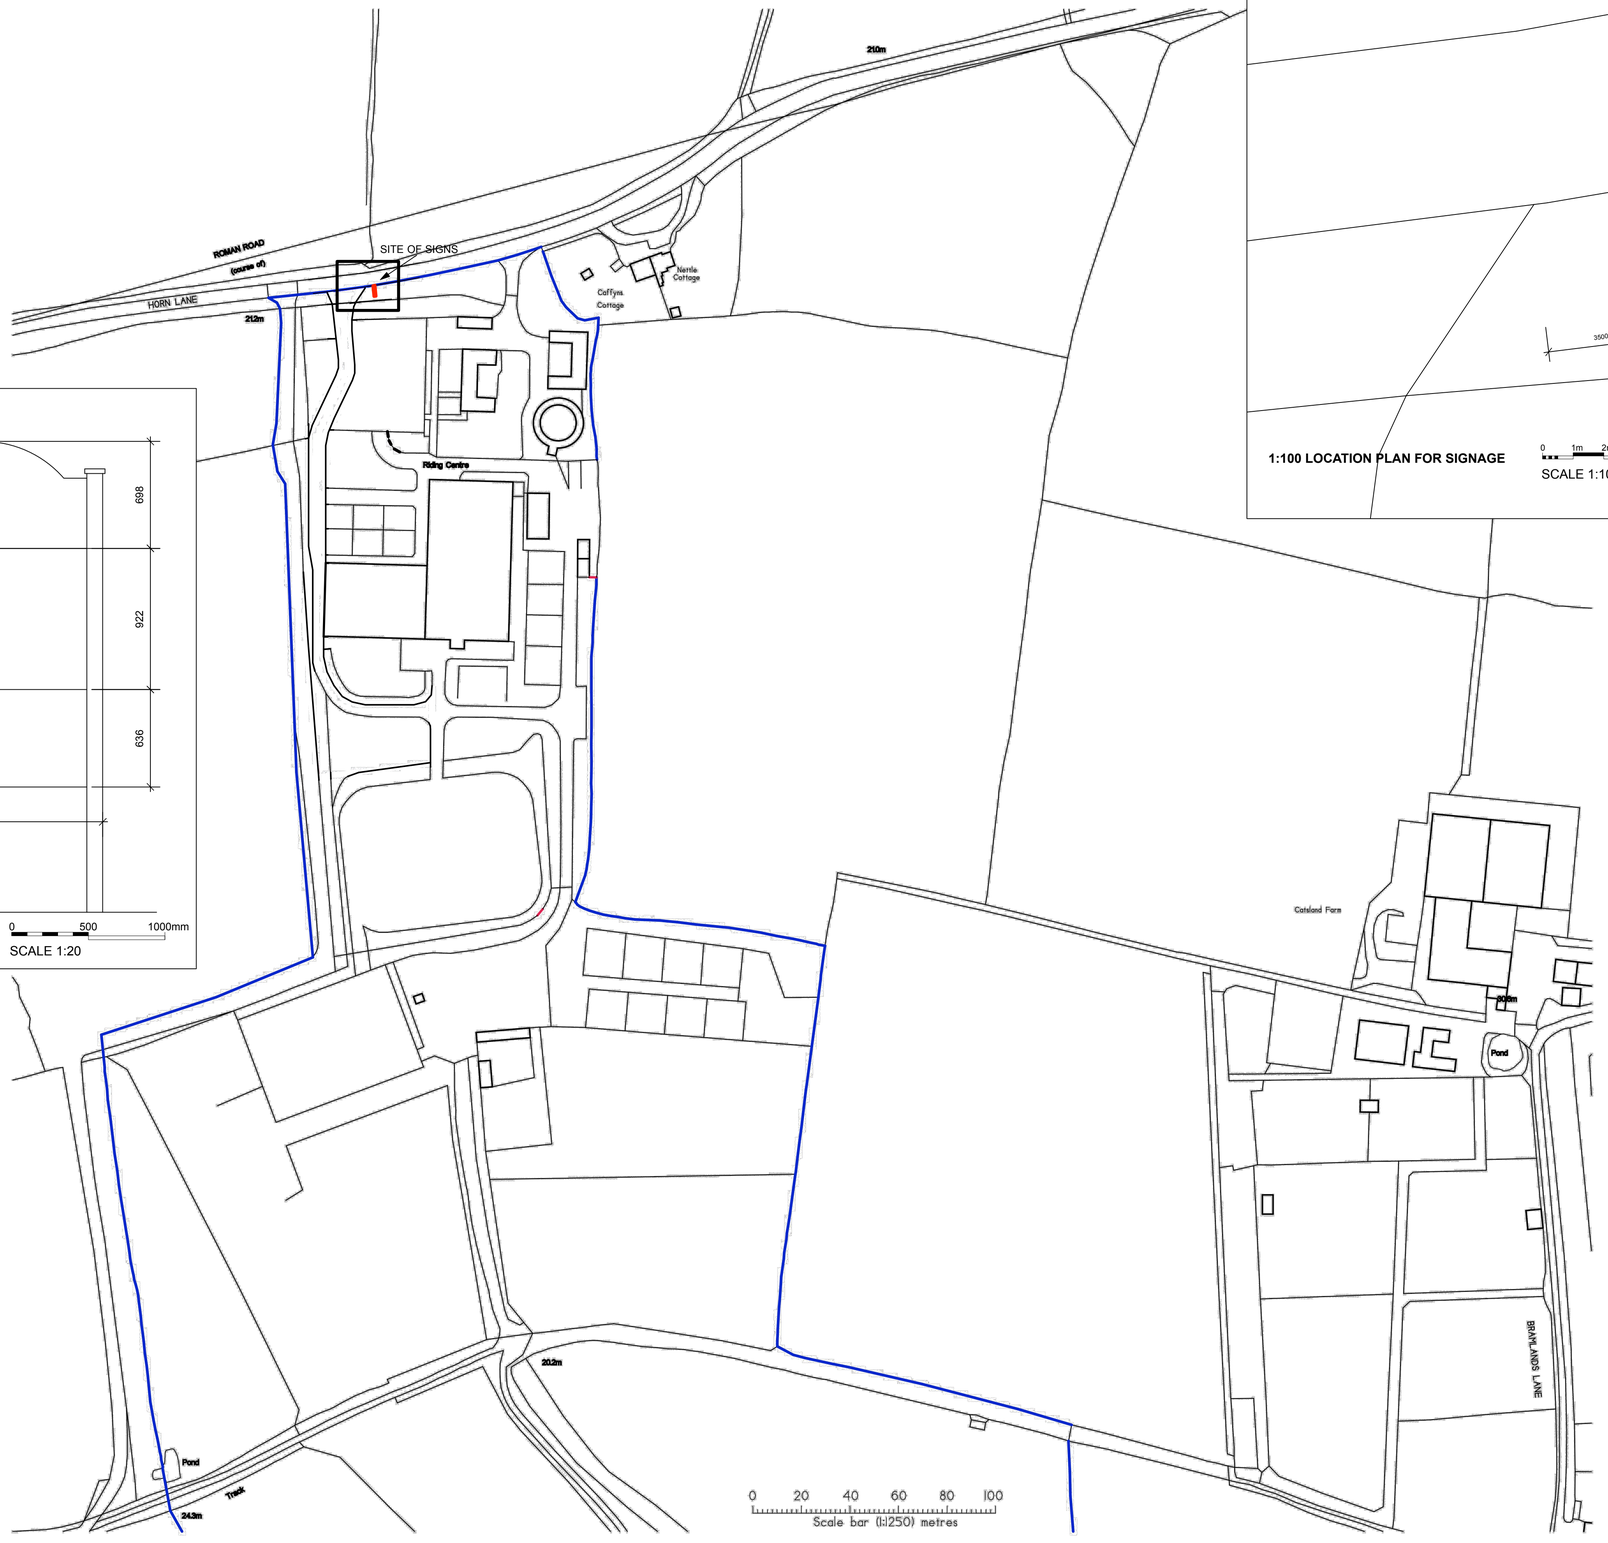

Location Plan 1:1250

1:100 LOCATION PLAN FOR SIGNAGE

0 1m 2m 3m 4m 5m

SCALE 1:100

N

Crown Copyright and database rights 2020 OS Licence no. 100018971

notes:

THIS DRAWING IS TO BE READ IN CONJUCTION WITH ALL OTHER ARCHITECTURAL DRAWINGS AND SPECIFICATIONS AND ALONGSIDE ALL OTHER CONSULTANTS DRAWINGS AND SPECIFICATIONS.

NO DIMENSIONS ARE TO BE SCALED FROM THE PLANS. ALL FIGURED DIMENSION ARE TO BE SITE CHECKED PRIOR TO CONSTRUCTION AND ANY DISCREPANCIES TO BE REPORTED TO THE ARCHITECTS.

THE CONTRACTOR IS TO CO-ORDINATE THE INFORMATION ON SITE WITH THEIR SUB-CONTRACTORS AND IS TO RAISE ANY ISSUES WITH THE CONSULTANTS.

THE CONTRACTOR IS RESPONSINBLE FOR COMPLYING WITH ALL CURRENT HEALTH AND SAFETY LEGISLATION.

ALL PRODUCTS SPECIFIED WILL BE INSTALLED IN STRICT ACCORDANCE WITH MANUFACTURERS PRINTED INFORMATION AND SPECIFICATIONS. IN THE EVENT OF ANY DISCREPANCIES BETWEEN INFORMATION, THE MANUFACTURERS INFORMATION AND INSTRUCTIONS MUST BE USED.

amendments:

Felce & Guy Partnership LLP
Architects
Studio 5 | English Close | Hove | BN3 7ET
T: 01273 736217 E: info@felceandguy.co.uk

project: NEW STABLE BUILDING

location: HASCOMBE FARM EQUESTRIAN CENTRE

client: HASCOMBE FARM

drawing: **NEW ENTRANCE SIGNAGE**

scale: 1:1250, 1:100, 1:20 | page: A1

drawn by: SM | checked by:

date: August 2024 | drawing number: **2820.2 - 01** | revision: **A**

A1
1:1250

© Felce & Guy Partnership LLP