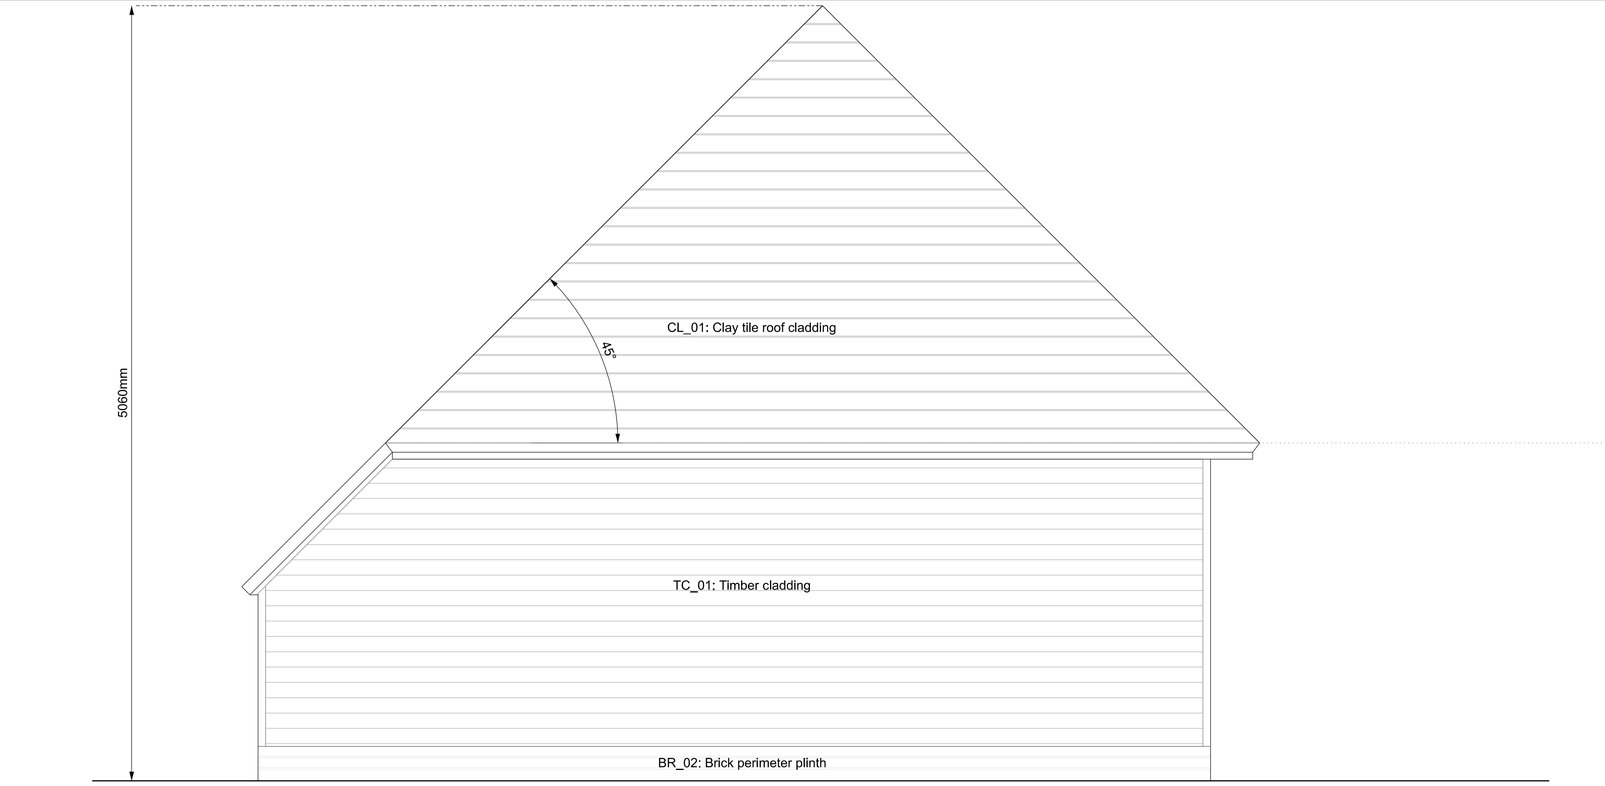

01 SIDE ELEVATION

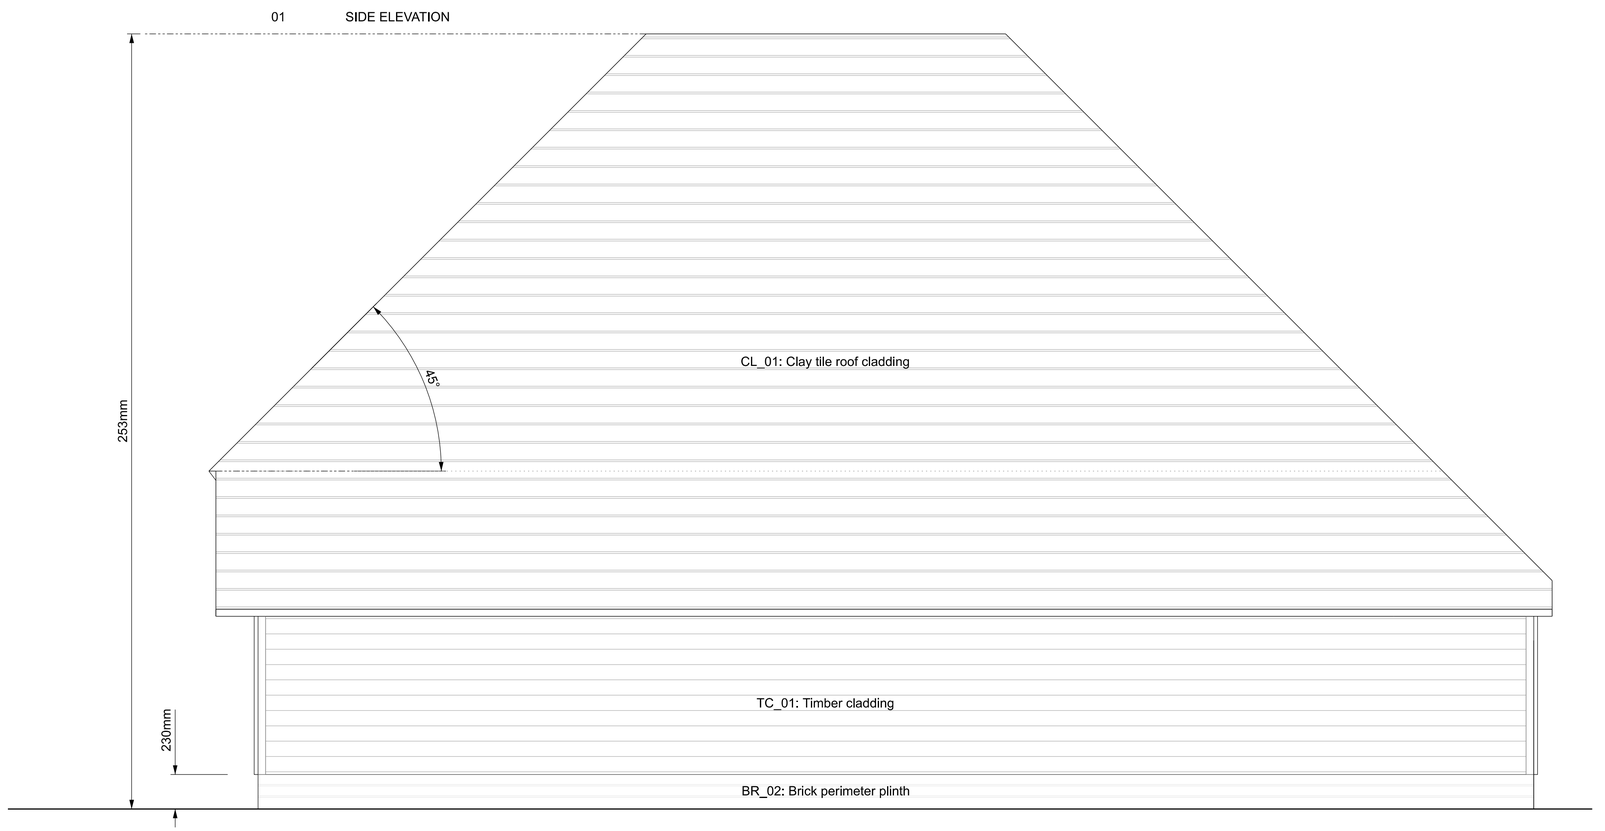

02 REAR ELEVATION

ALL DIMENSIONS TO BE CHECKED ON SITE. DO NOT SCALE FROM DRAWINGS.

Existing Fabric

0 1m

revision	date	
-	14.02.25	Issue for comment
A	19.03.25	Updated dimensions
B	09.04.25	Revised design

Andrew Paine Architecture
T 020 7207 5898
E studio@aparchitecture.co.uk
W www.aparchitecture.co.uk

job title
SWAINS COTTAGE

drawing title
PROPOSED CAR PORT
Elevations

scale	status
1:20 at A1; 1:40 at A3	FOR COMMENT

project	drawing	revision
24017	220	B