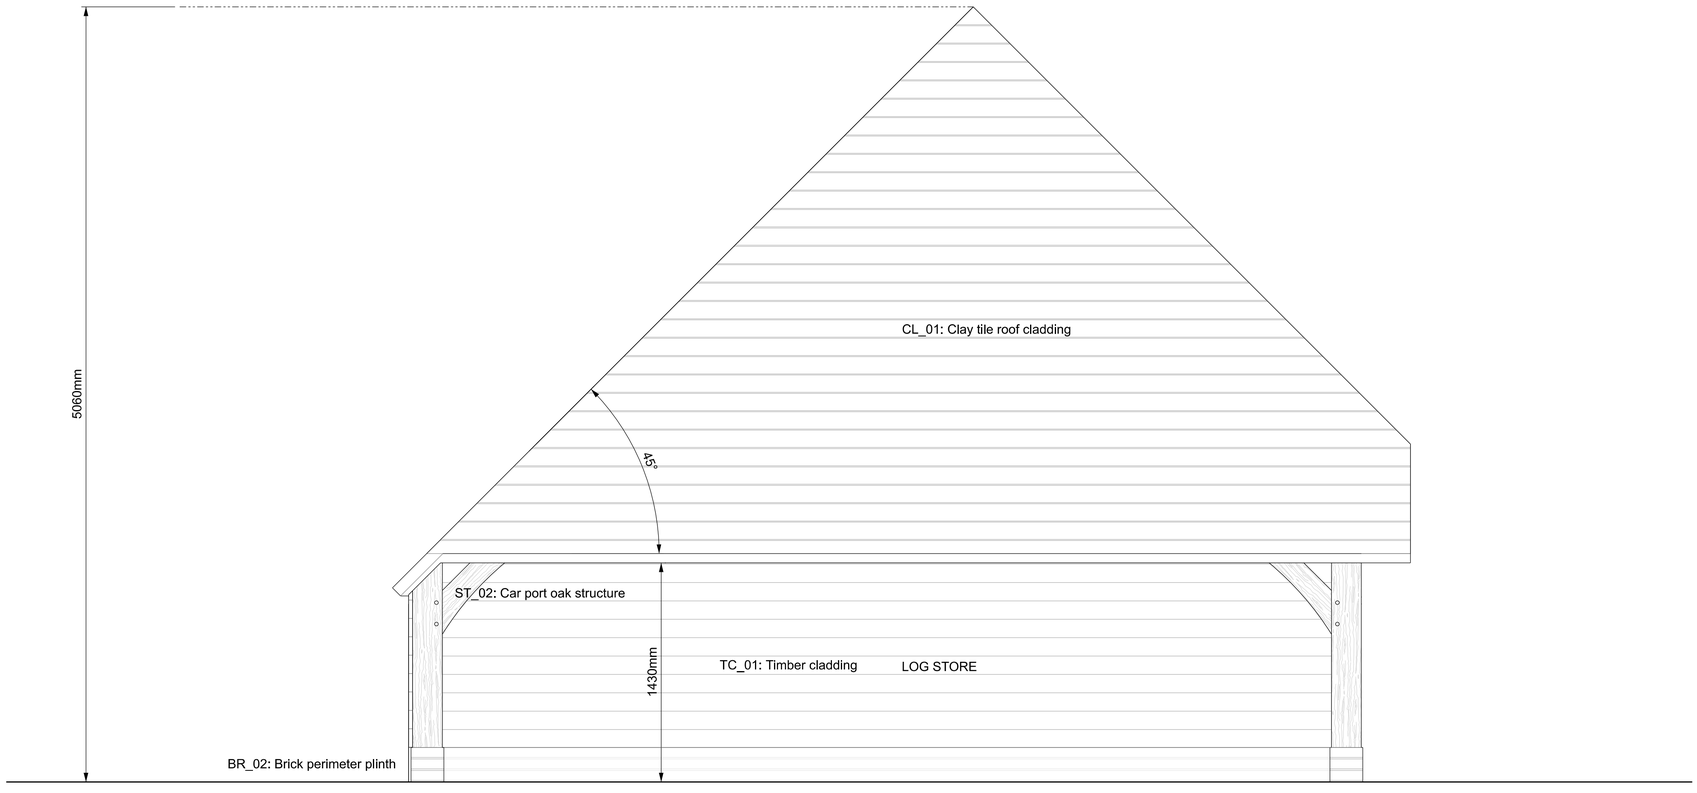

03 SIDE ELEVATION

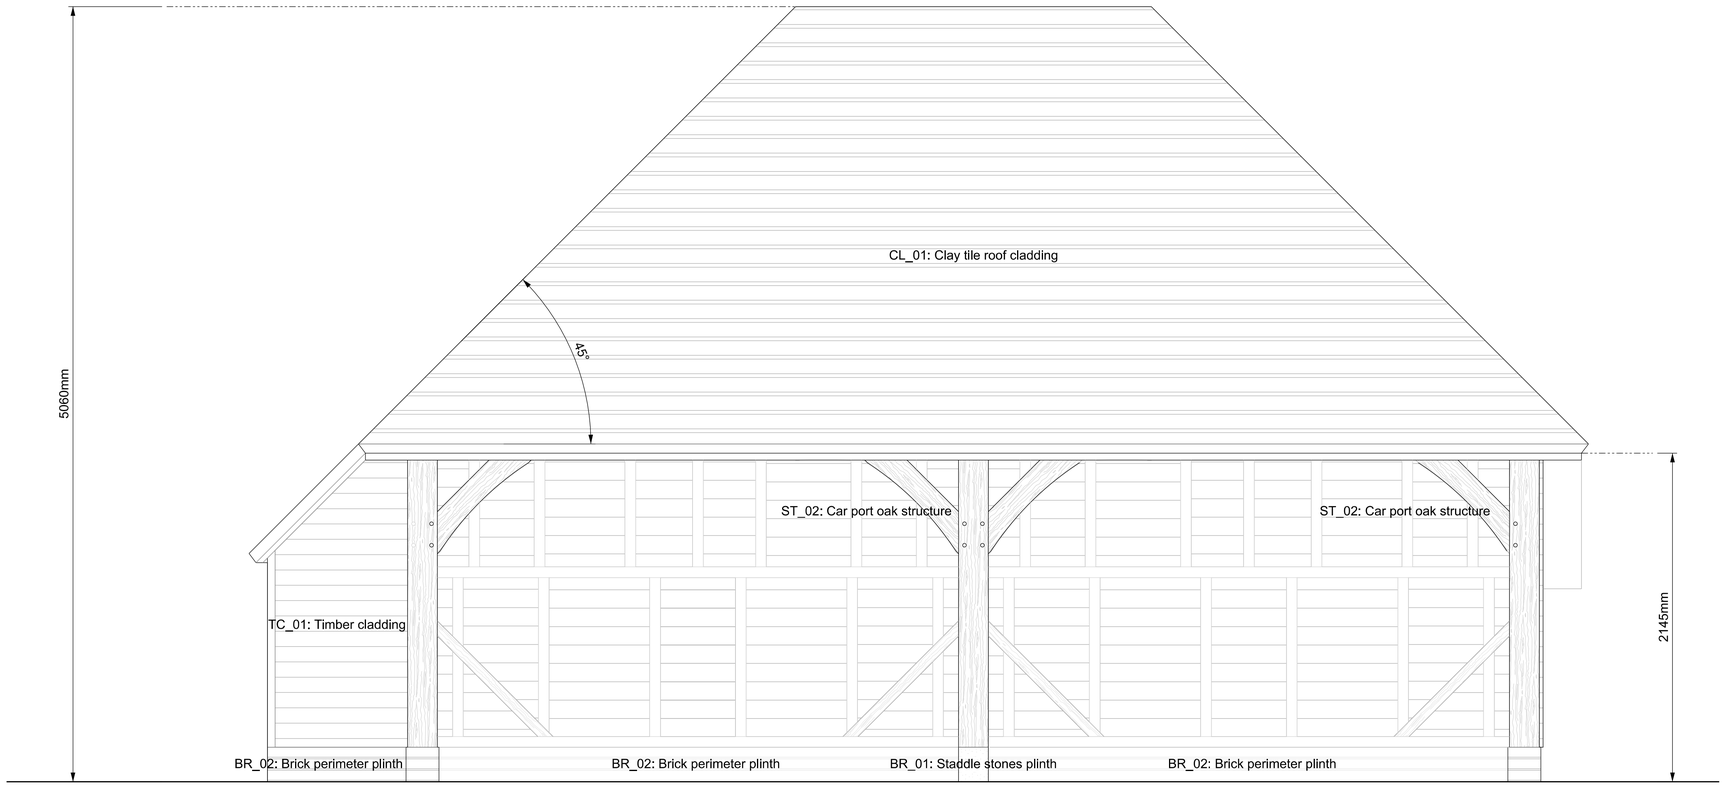

04 FRONT ELEVATION

ALL DIMENSIONS TO BE CHECKED ON SITE. DO NOT SCALE FROM DRAWINGS.

0 1m

revision	date	
-	14.02.25	Issue for comment
A	26.02.25	Client comments Incorporated
B	19.03.25	Updated dimensions
C	09.04.25	Revised design

Andrew Paine Architecture
T 020 7207 5898
E studio@aparchitecture.co.uk
W www.aparchitecture.co.uk

job title
SWAINS COTTAGE

drawing title
PROPOSED CAR PORT
Front elevation

scale	status
1:20 at A1; 1:40 at A3	FOR COMMENT

project	drawing	revision
24017	221	C