DRAFT

# Drainage


Scale 1:50

Scale Bar 1:50


0.25 0.50 1.00 2.00 3.00 4.00 5.00

5.00 m

## Existing

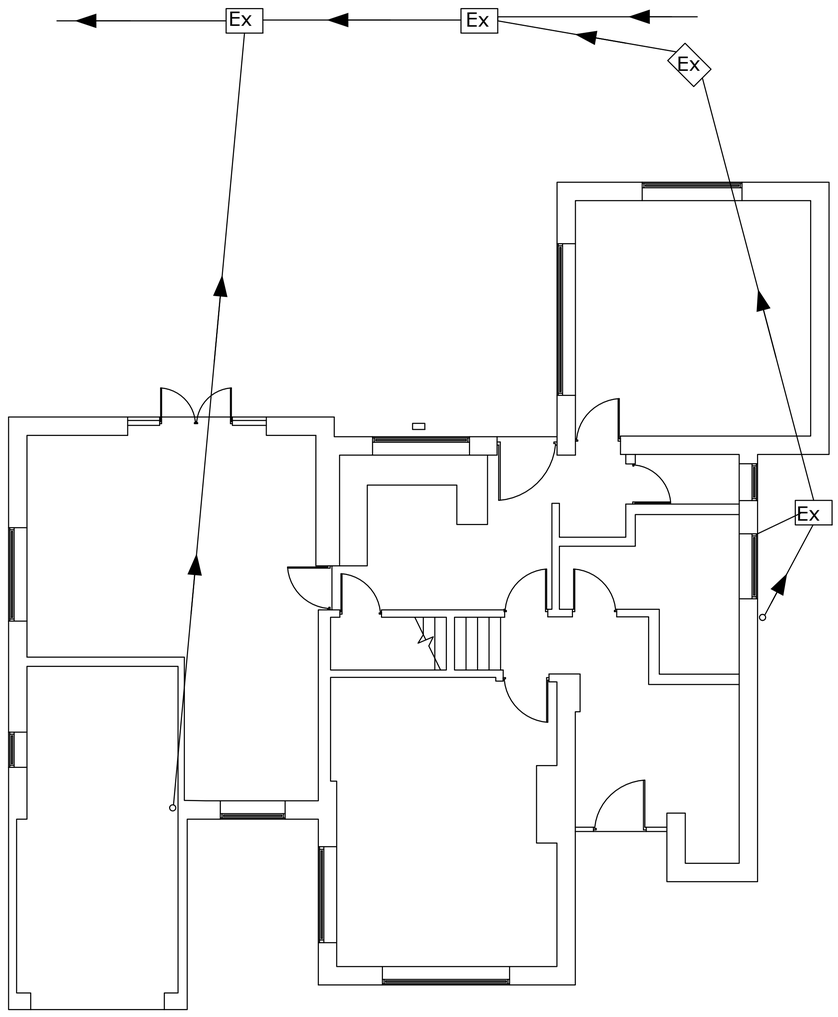


## Proposed

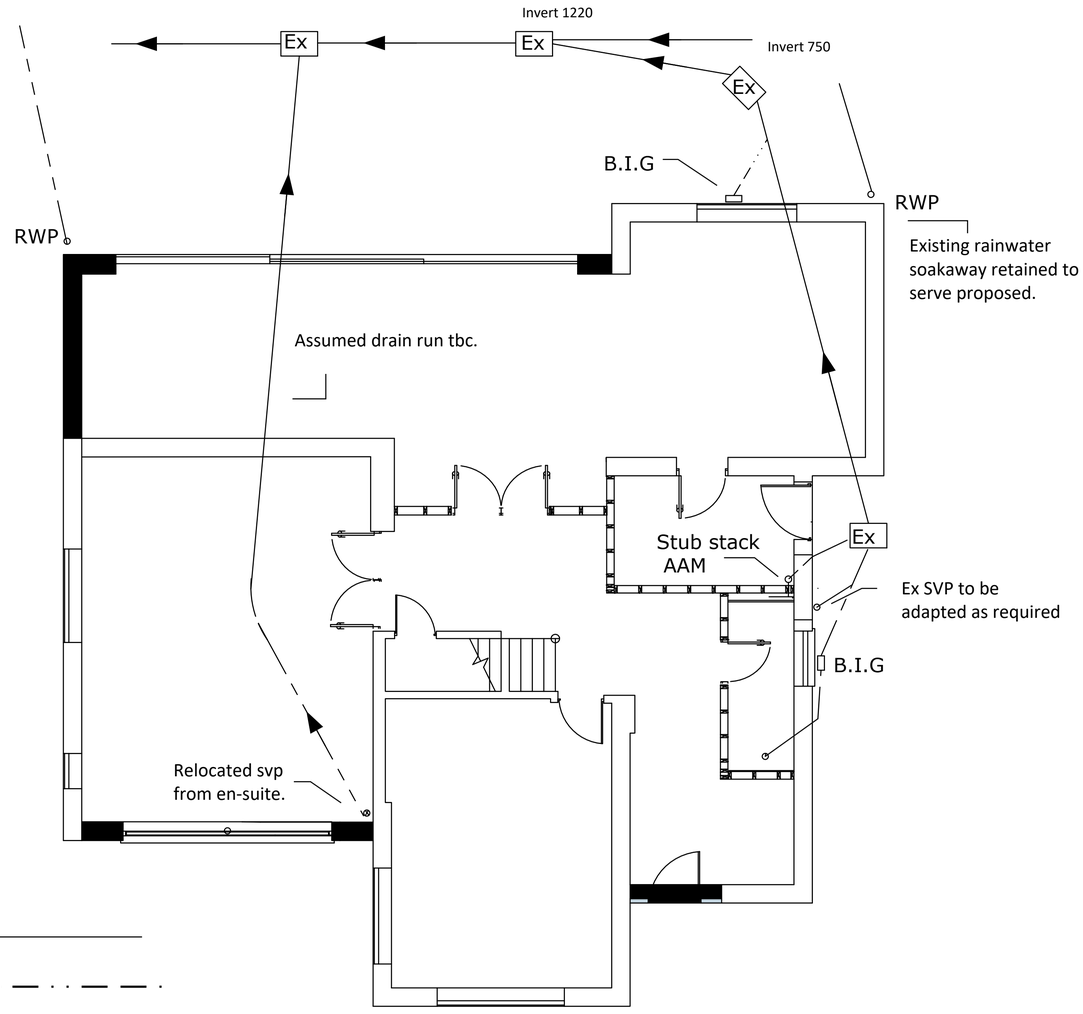


Ex drainage. ——————

Pp drainage. — — · · — — ·

**DRAINAGE**

Assumed drainage layout to be exposed and confirmed on site.
New drainage run to be confirmed with Building Control Officer prior to alterations being carried out.
Proposed Drains Layout, internal positions to be agreed.

READ IN CONJUNCTION WITH ALL OTHER PROJECT DOCUMENTS-REFER ALL DESCREPENCES AND ERRORS TO THE ARCHITECT/AUTHER,SCALING THIS DRAWING IS PERMITTED EXCEPT FOR CONSTRUCTION PURPOSES-WORK ONLY TO FIGERED DIMENSIONS DURING CONSTRUCTION.NOT AUTHORISED FOR CONSTRUCTION UNLESS SPECIFICALLY STATED.ALL COPYRIGHTS IN THIS DRAWING AND DESIGNS SHOWN THEREIN IS RETAINED-DO NOT REPRODICE WITHOUT CONSENT.

Liston House Faygate Lane, Faygate
Horsham RH124SJ
01293 851913 01403 243410
e:info@abmbuilding.co.uk

ABM BUILD Unlocking Potential

PROJECT TITLE: : Extension – refurbishment.

PAGE DESCRIPTION: Drainage

PAGE STAGE: Planning / Building Regs

CLIENT: Mr and Mrs Hounsome

ADDRESS: 141 Pondtail Road
Horsham RH12 5HT

DATE: 17/06/2025

DRAWN BY CRG



Scale= As shown A1