
DRAFT

Foundation Plan

Scale 1:50

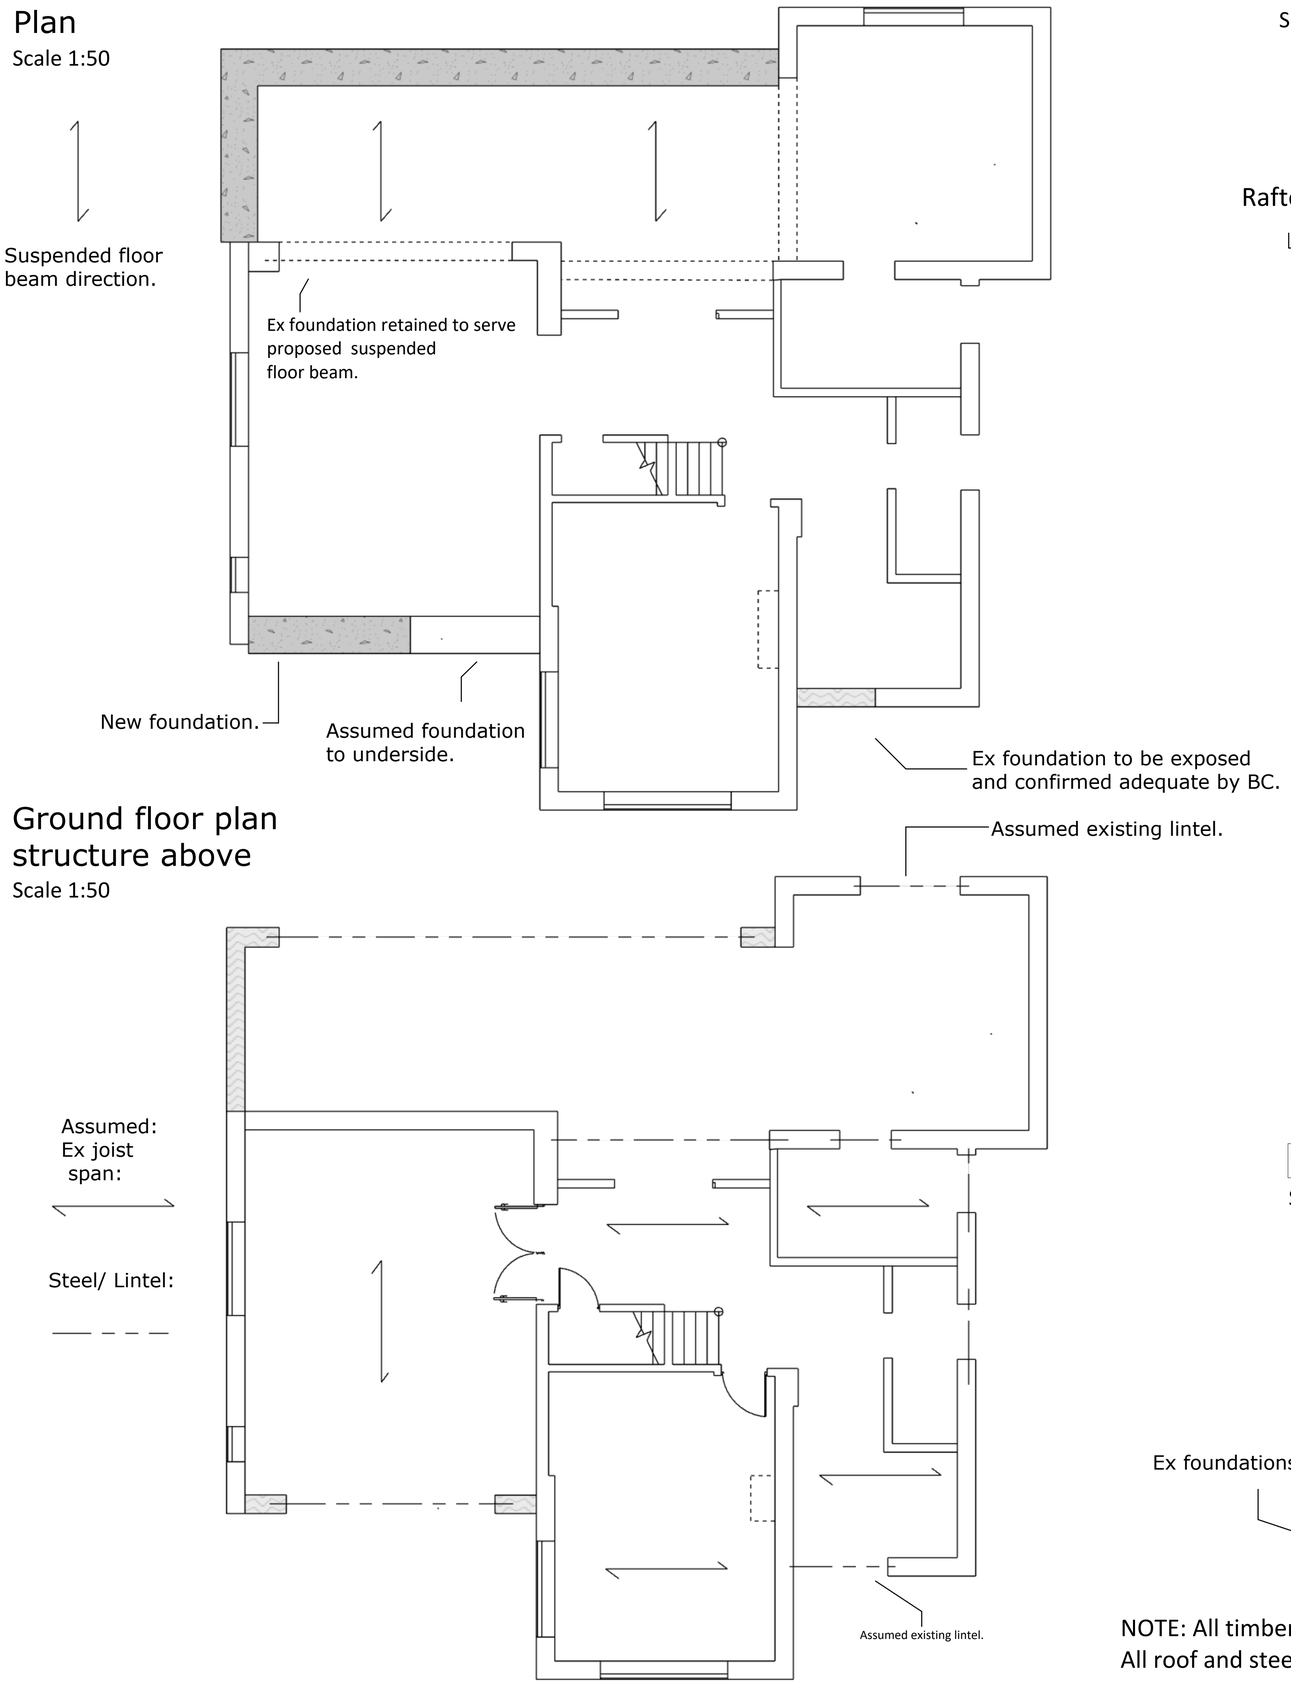


Ground floor plan structure above

Scale 1:50


Roof Plan

Scale 1:50

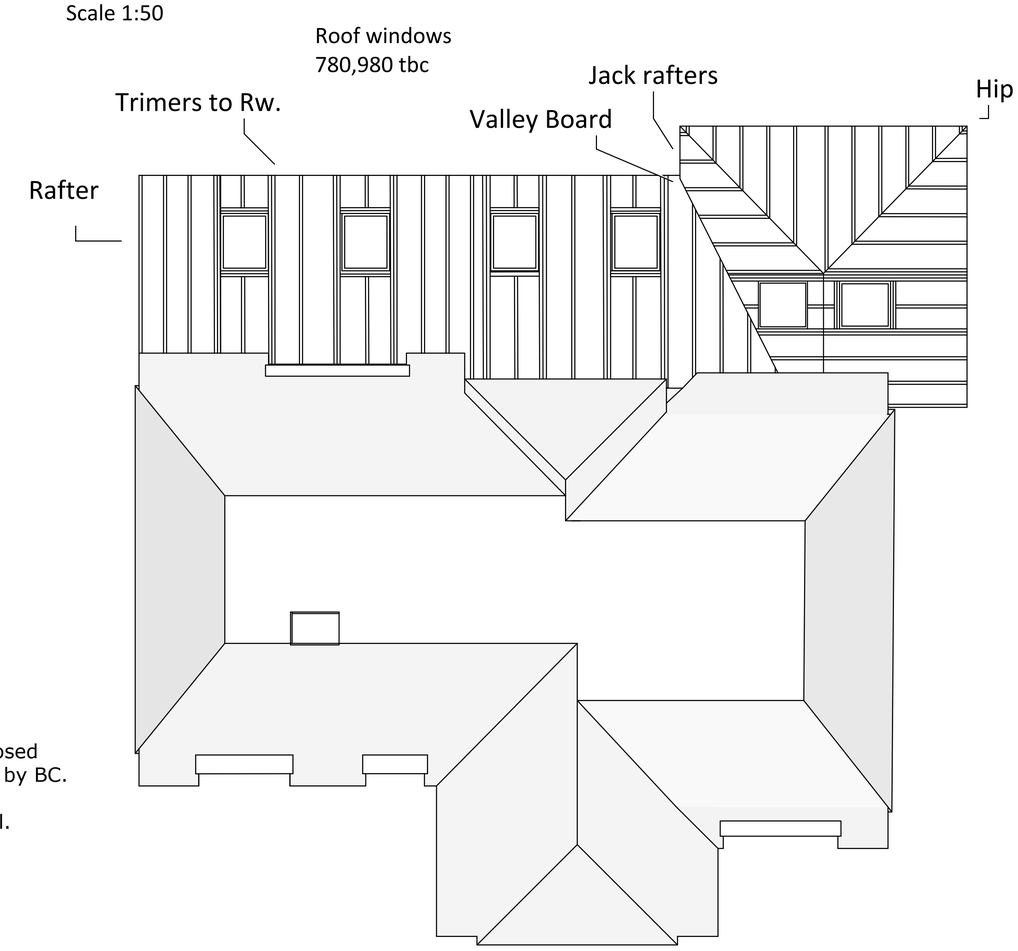


SEC: 1

Scale 1:50

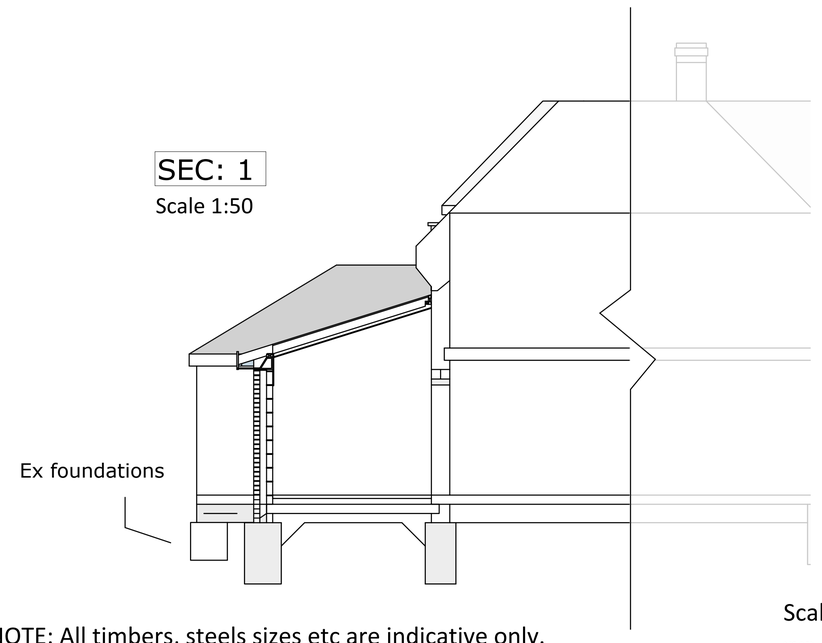

NOTE: All timbers, steels sizes etc are indicative only.
All roof and steel design to be by structural engineer.

Scale Bar: 1:50

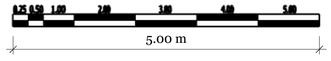

READ IN CONJUNCTION WITH ALL OTHER PROJECT DOCUMENTS-REFER ALL DESCREPENCES AND ERRORS TO THE ARCHITECT/AUTHER.SCALING THIS DRAWING IS PERMITTED EXCEPT FOR CONSTRUCTION PURPOSES-WORK ONLY TO FIGERED DIMENSIONS DURING CONSTRUCTION.NOT AUTHORISED FOR CONSTRUCTION UNLESS SPECIFICALLY STATED.ALL COPYRIGHTS IN THIS DRAWING AND DESIGNS SHOWN THEREIN IS RETAINED-DO NOT REPRODICE WITHOUT CONSENT.

Liston House Faygate Lane, Faygate
Horsham RH124SJ
01293 851913 01403 243410
e:info@abmbuilding.co.uk

ABM BUILD Unlocking Potential

PROJECT TITLE: Extension – refurbishment.

PAGE DESCRIPTION: Framework.

PAGE STAGE: Planning / Building Regs

CLIENT: Mr and Mrs Hounsome

ADDRESS: 141 Pondtail Road
Horsham RH12 5HT

DATE: 17/06/2025

DRAWN BY CRG

Scale= As shown A1