


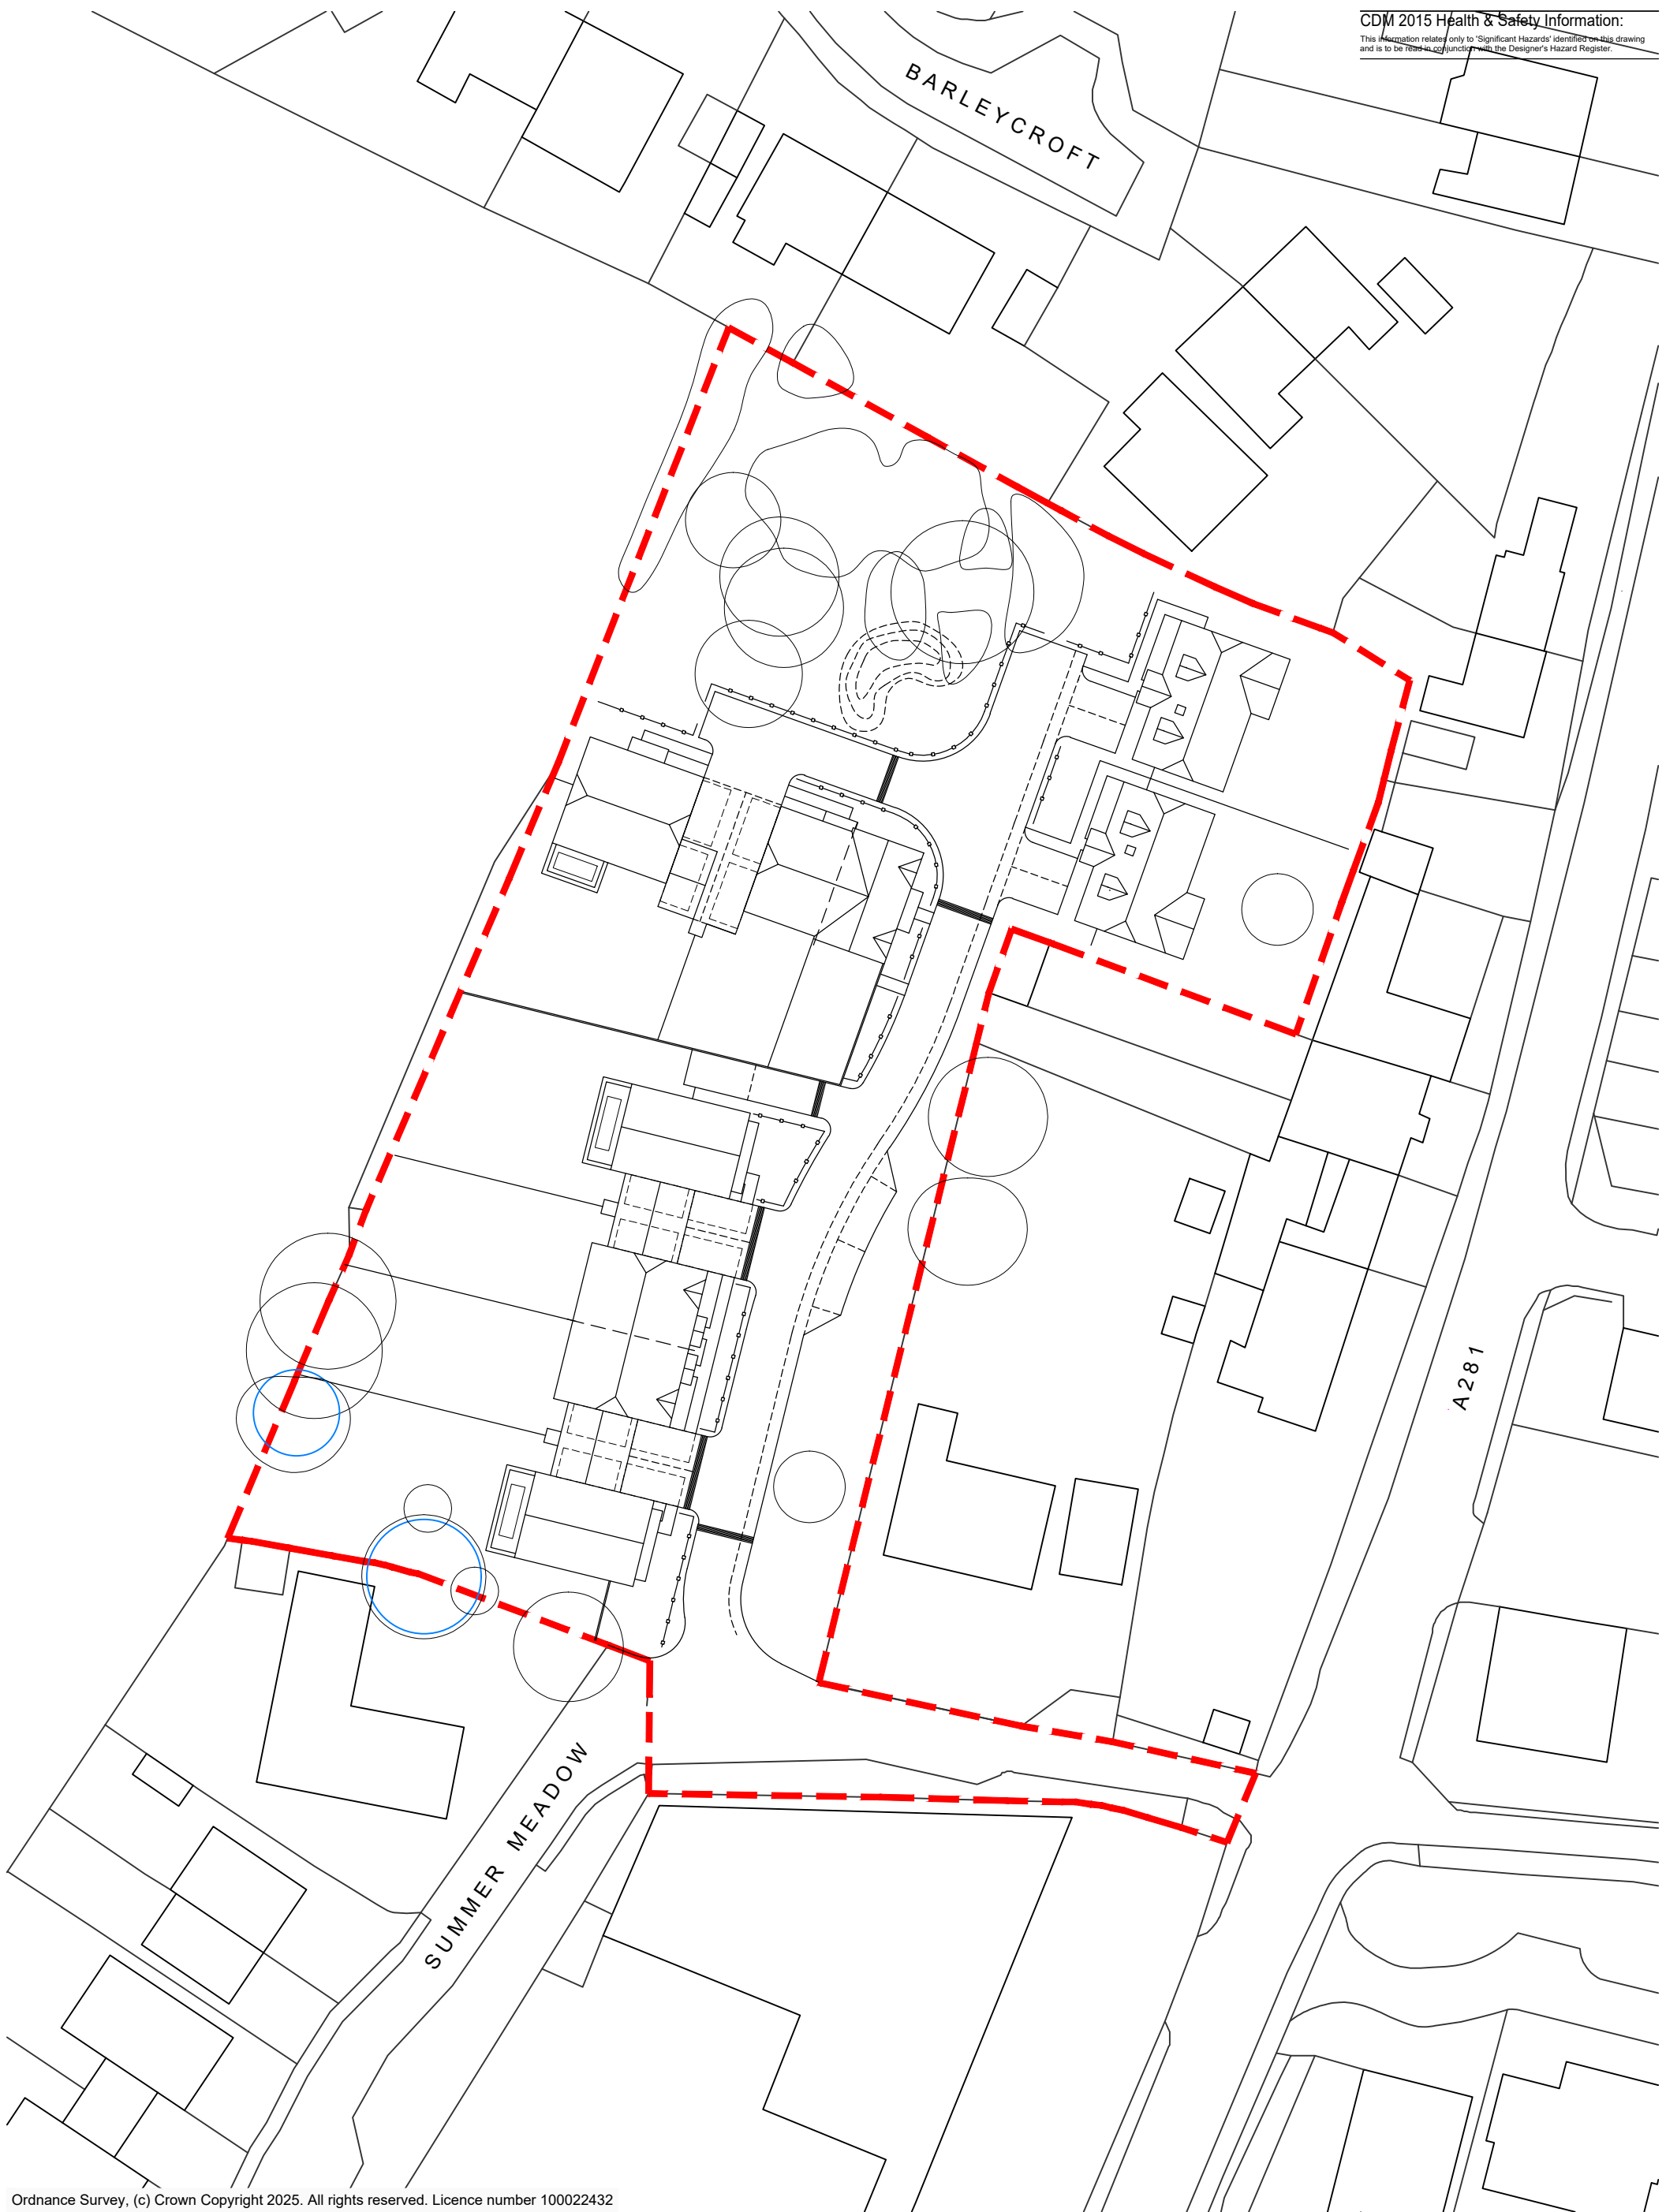

Ordnance Survey, (c) Crown Copyright 2025. All rights reserved. Licence number 100022432

Client's Name
Earlswood Homes

Drawing Title
Block Plan

Drawn
JW
Checked
PJ
Date
17.11.25

Rev	Date	Revision Details	Dr	Ch
A	04.06.26	Updated to Clients Comments	JW	PJ

Job No
7143
Drawing No
PL-002
Rev
A

Status

PRELIMINARY

Job Title
Watermede, Cowfold

Scale
1:500 @ A3
metres 5 10 15 20

76 Great Suffolk Street
London, SE1 0BL
T 0207 928 2773 E london@ecearchitecture.com



ECE Architecture
www.ecearchitecture.com

