ALL DIMENSIONS TO BE CHECKED ON SITE AND ANY DISCREPANCIES AND ADJUSTMENTS TO BE NOTED AND PASSED TO THE CONTRACT ADMINISTRATOR FOR FURTHER INSTRUCTIONS. IF IN DOUBT ASK.

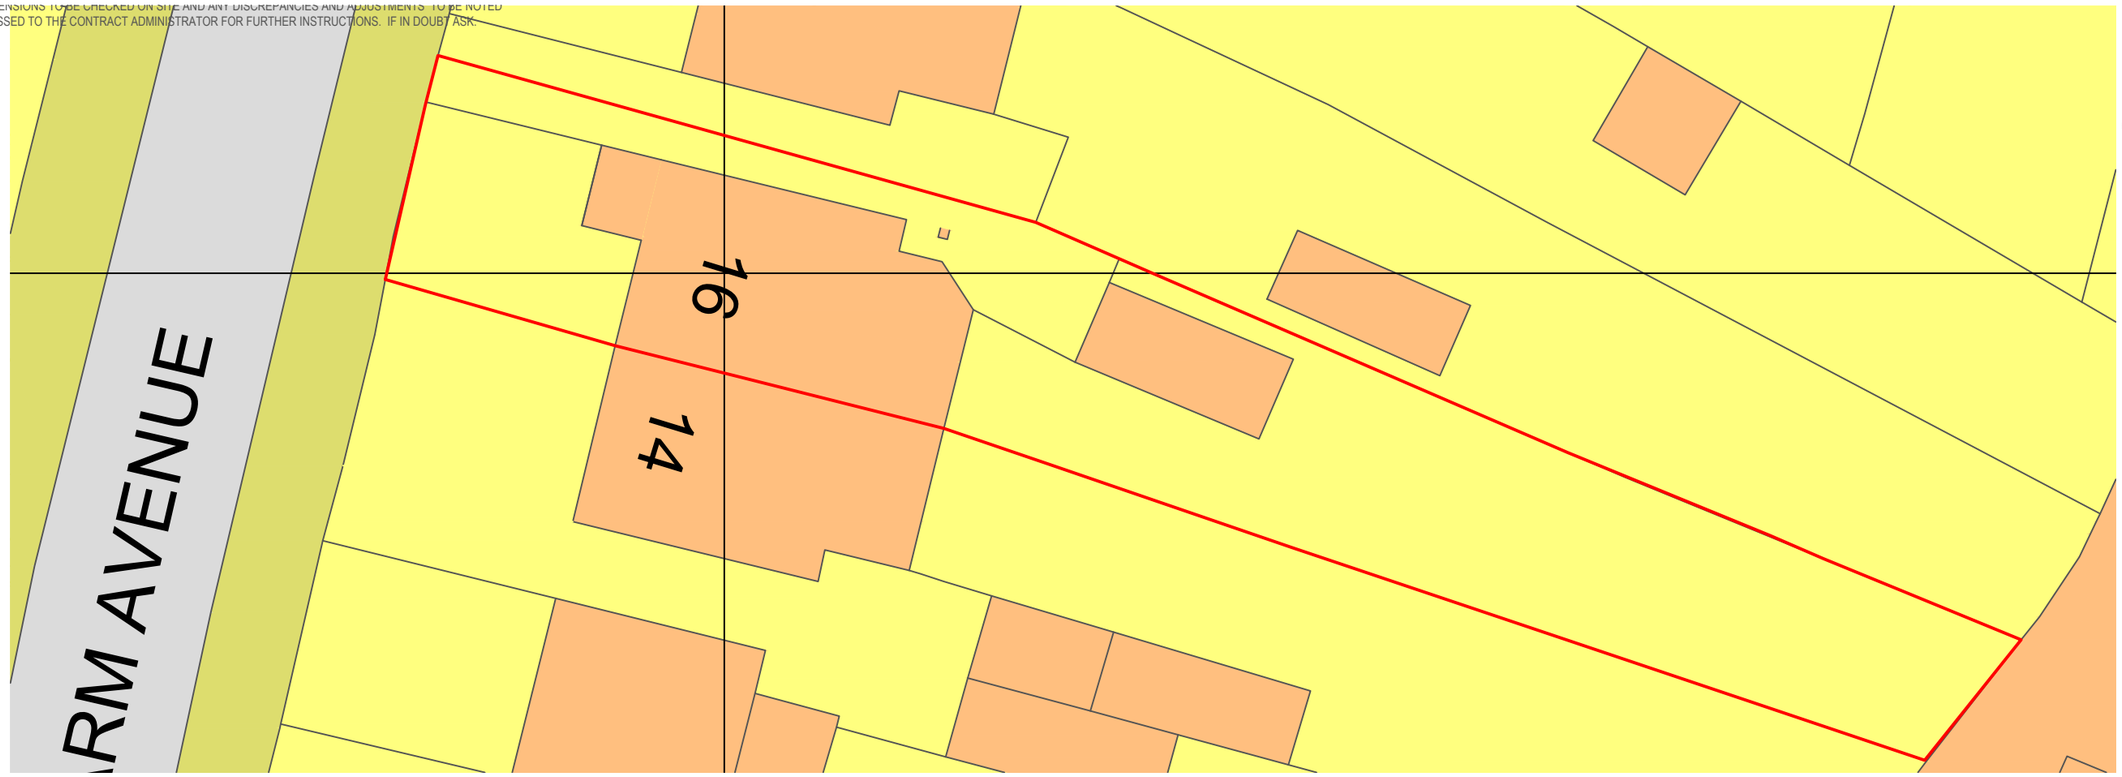

PP PROPOSED PLOT PLAN
1:200

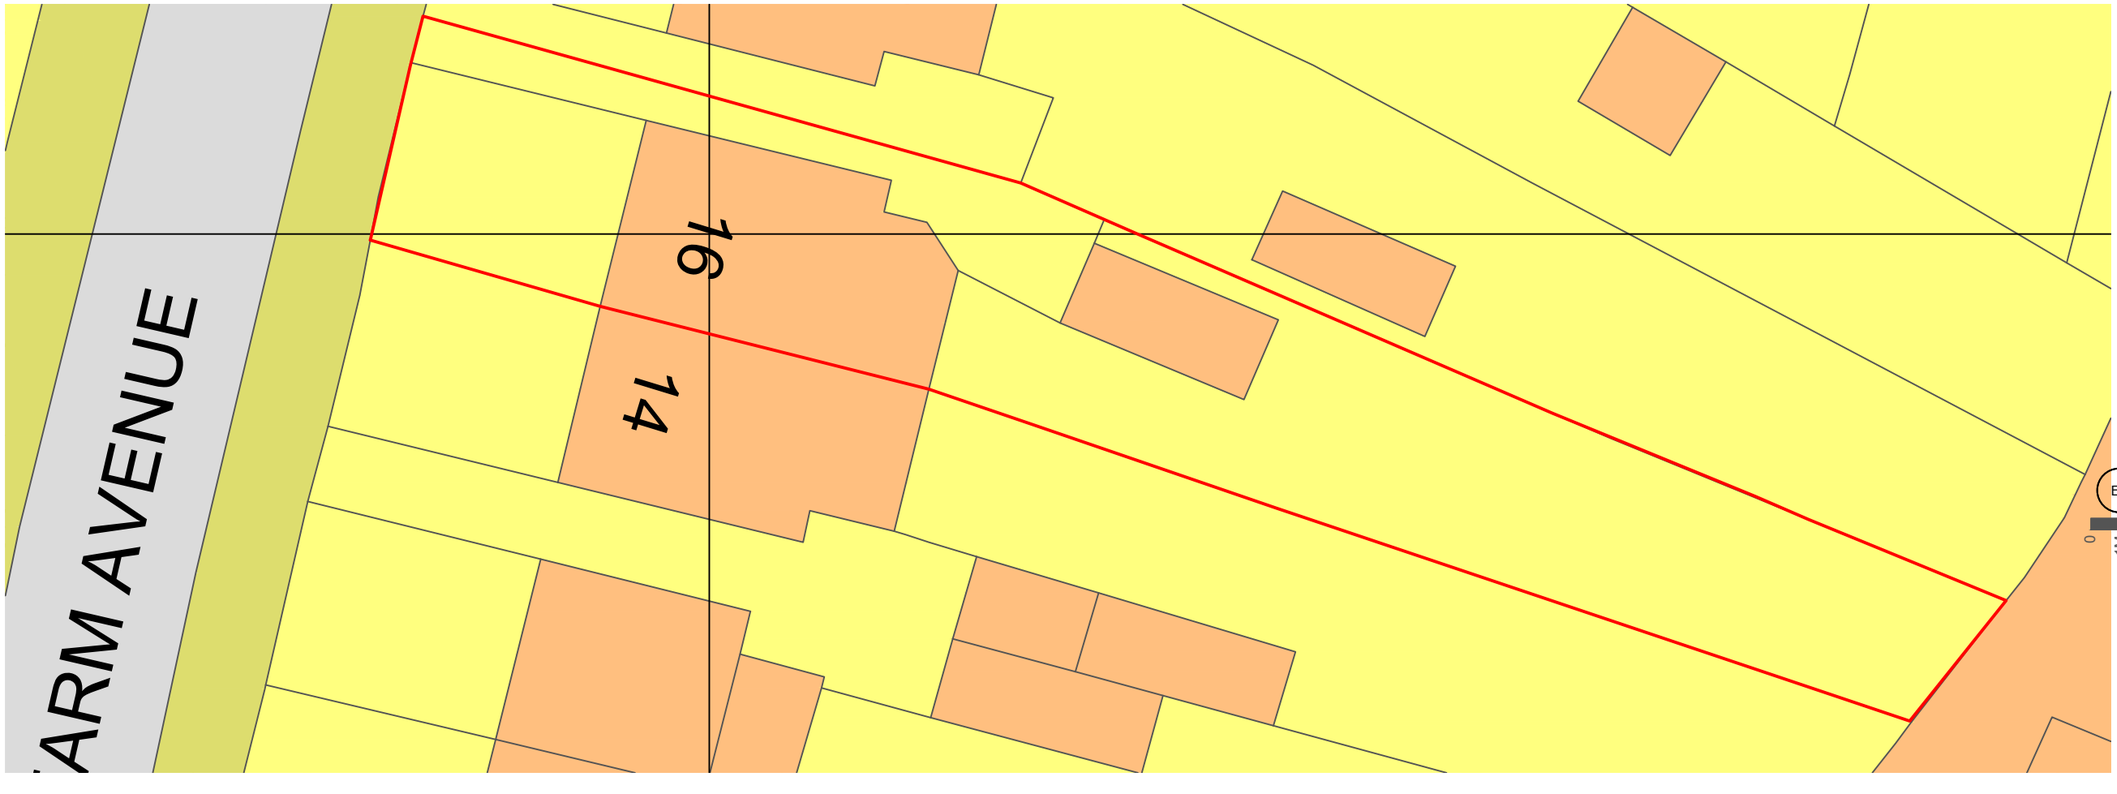

N

EP EXISTING PLOT PLAN
1:200

0 1M 2M 4M 10M

T 07903962479
E MATT@MWARCHITECTURE.CO.UK

MATTHEW WHIFFEN ARCHITECT
79 CHATTERTON ROAD
BROMLEY BR29QQ

JOB TITLE 16 FARM AVENUE HORSHAM

CLIENT MR AND MRS LEE

DWG TITLE PROPOSED PLOT PLAN

SCALE	DATE	CHECK	DRAWN
1:200	DEC 25	CHECKED	MW

REVISION

REV.

DWG NO. 05

© COPYRIGHT MATTHEW WHIFFEN