


Location Plan

Site Address: Easting: 522779 Northing: 117270

Date Produced: 09-Dec-2025

Scale: 1:2500 @A4

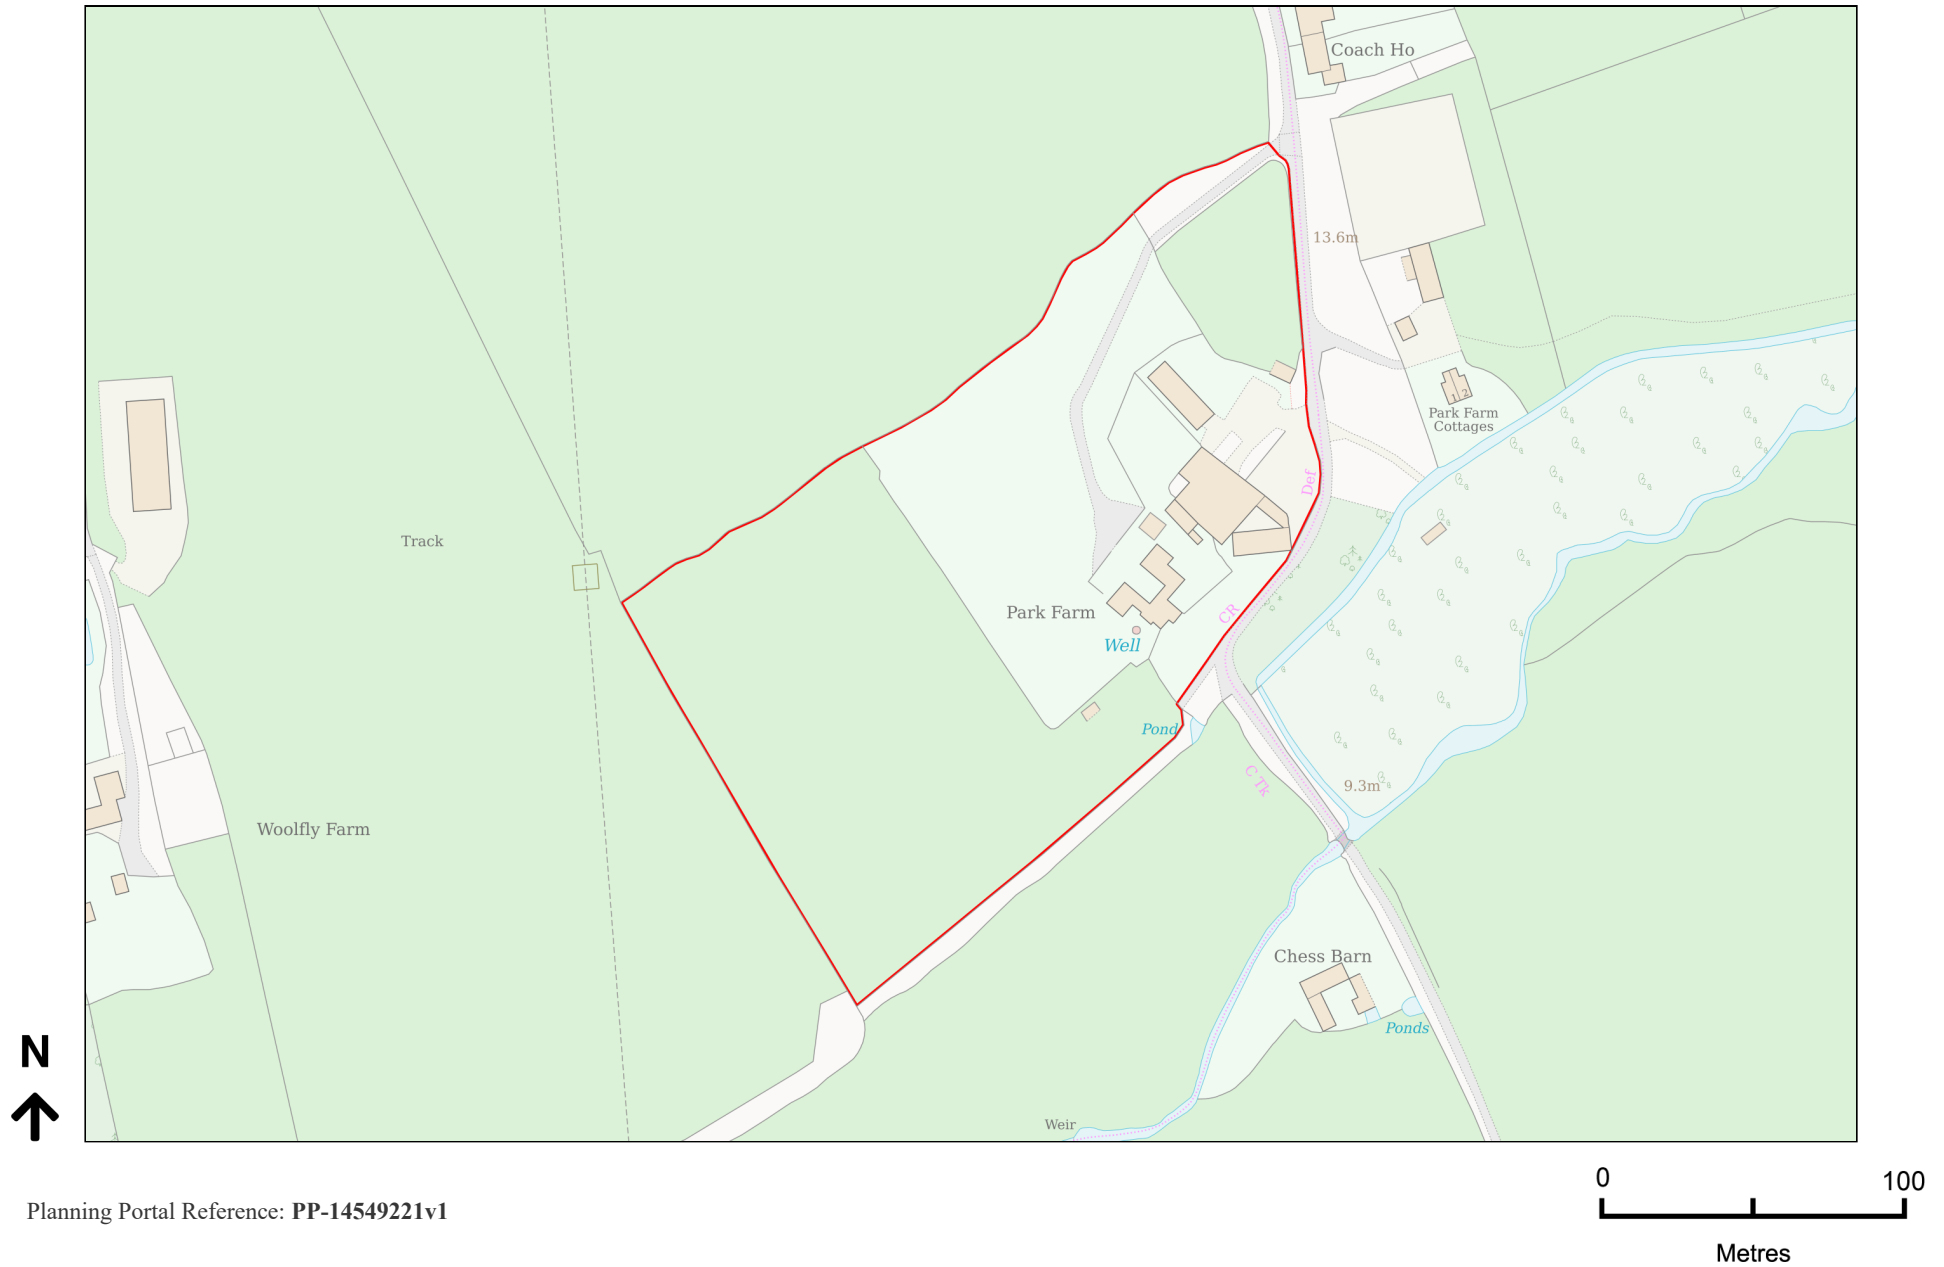

Planning Portal Reference: PP-14549221v1